



SUMMIT AVE

SANTEE, CALIFORNIA

DEVELOPER INFORMATION

WARMINGTON RESIDENTIAL - SOUTHERN
CALIFORNIA DIVISION
3090 PULLMAN STREET
COSTA MESA, CA 92626
CONTACT: MATTHEW ESQUIVEL
PHONE: (714) 434 -4416
EMAIL: MESQUIVEL@WARMINGTONGROUP.COM

CONSULTANT INFORMATION

ARCHITECTURE:
KTTY ARCHITECTURE & PLANNING
17911 VON KARMAN AVENUE, SUITE 200
IRVINE, CA 92614
CONTACT: ANTHONY CORBIN
PHONE: (949) 221-6281
EMAIL: ACORBIN@KTTY.COM

LANDSCAPE ARCHITECTURE:
BMLA
310 NORTH JAY STREET
CORONA, CA 92879
CONTACT: JEFF TROJANOWSKI
PHONE: (909) 528-3257
EMAIL: JEFFT@BMLA.NET

CIVIL:
RICK ENGINEERING COMPANY
5620 FRIARS ROAD
SAN DIEGO, CA 92110
CONTACT: CARLOS ALANIZ
PHONE: (619) 291-0707
EMAIL: CALANIZ@RICKENGINEERING.COM

SHEET INDEX

ARCHITECTURE

- A0.00 - COVER
- A0.10 - SHEET INDEX + PROJECT SUMMARY

- A1.00 - SITE PLAN
- A1.10 - TRASH PLAN

- A2.00 - B200 - 2-PLEX - PERSPECTIVES
- A2.10 - B200 - 2-PLEX - ELEVATIONS
- A2.20 - B200 - 2-PLEX - BUILDING PLANS
- A2.30 - BUILDING SECTION


- A3.00 - UNIT PLANS - PLAN 1
- A3.10 - UNIT PLANS - PLAN 2

- A4.00 - COLOR & MATERIAL BOARD

LANDSCAPE

- LP1 - OVERALL LANDSCAPE PLAN
- LP2 - ENLARGEMENTS
- LP3 - ENLARGEMENTS
- LP4 - WALL & FENCE PLAN
- LP5 - OPEN SPACE EXHIBITS
- FUEL TREATMENT EXHIBIT

COMMUNITY CONTEXT (1:200)

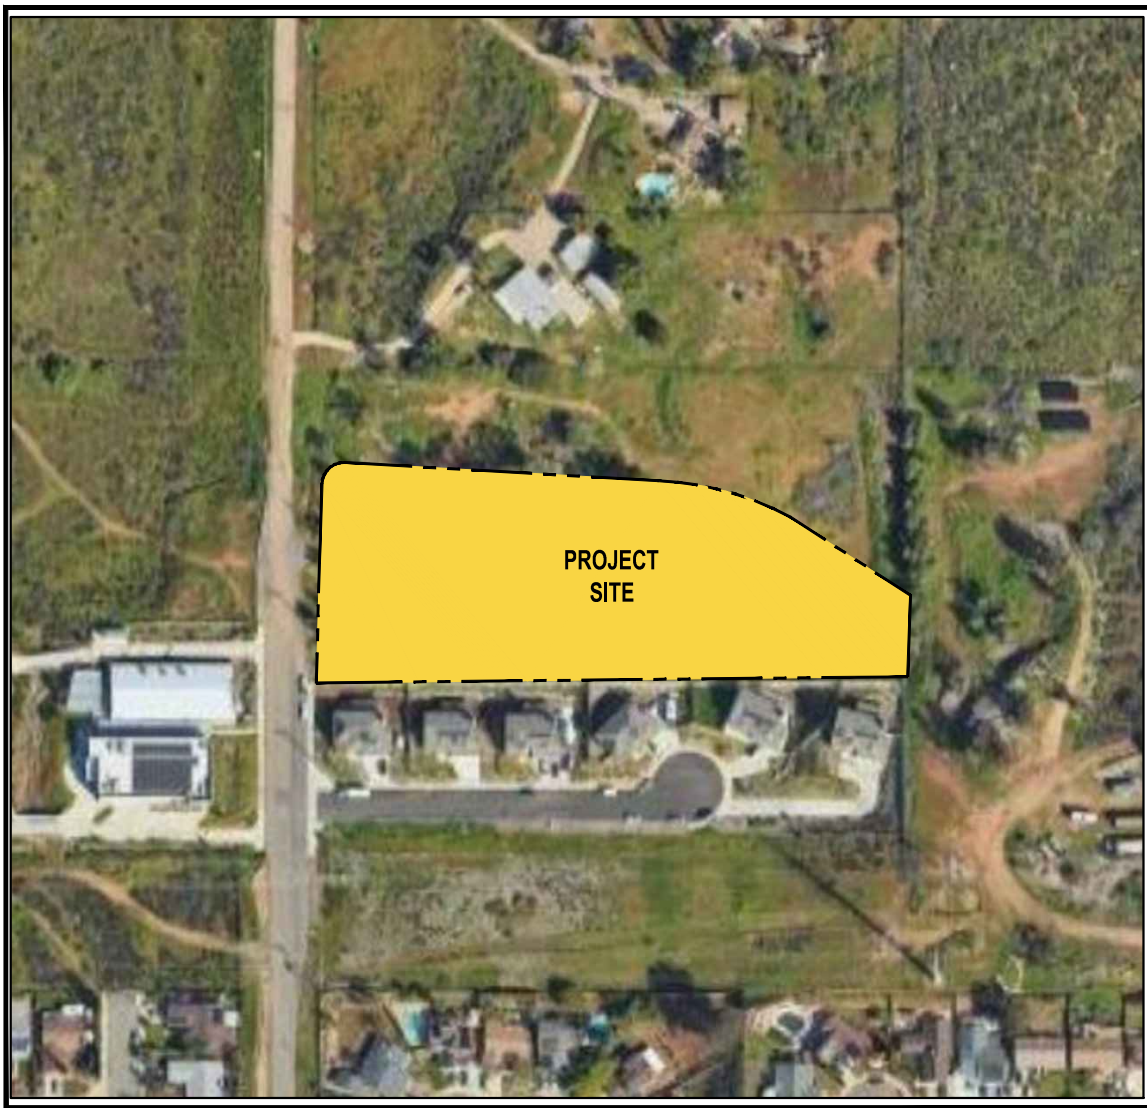

CIVIL TTM

- 1 - TITLE
- 2 - KEY MAP, DETAILS
- 3 - DETAILS & STREET SECTIONS
- 4 - EXISTING TOPO
- 5 - BOUNDARY & ENCUMBRANCES
- 6 - SITE
- 7 - FIRE ACCESS EXHIBIT
- 8 - WATER QUALITY DETAILS
- 9 - WATER QUALITY DETAILS
- 10 - INTERSECTION IMPROVEMENTS
- 11 - INTERIM SUMMIT AVENUE IMPROVEMENTS

SITE SUMMARY			
CITY: SANTEE, CA		OCCUPANCY: R-3	
COUNTY: SAN DIEGO COUNTY		TYPE OF CONSTRUCTION: V-B	
GENERAL PLAN DESIGNATION: R-7 MEDIUM DENSITY RESIDENTIAL			
ZONING R-7		SPRINKLER SYSTEM: 13D	


PROJECT SUMMARY			
GUIDE TO RESIDENTIAL ZONES - PLANNING DIVISION - DEPARTMENT OF DEVELOPMENT SERVICES			
LOT AREA:	4.65 AC	202,554 SF	SETBACKS: REQUIRED: PROPOSED:
NUMBER OF HOMES:	42 DUs		PER TABLE - GUIDE TO RESIDENTIAL ZONES
	REQUIRED:	PROPOSED:	FRONT 20' 20'
DENSITY (MIN-MAX)	(7-14) DU/AC	±9.03 DU/AC	EXTERIOR (STREET SIDE) 10' N/A
(PER TABLE - GUIDE TO RESIDENTIAL ZONES)			INTERIOR SIDE & REAR 10' 10'
BUILDING HEIGHT	35'		PRIVATE STREETS 26' 26'
LOT COVERAGE	18%		

UNIT SUMMARY											
TOWNHOMES											
PLAN TYPE	DESCRIPTION	# OF UNITS	MIX			NET/ UNIT	TOTAL NET	GARAGE	UPPER FLOOR DECKS	REAR YARDS (PER SITE PLAN)	TOTAL PRIVATE OPEN SPACE (DECKS ONLY)
PLAN 1	3 BEDS + DEN / 2.5 BATHS	21 UNITS	50%			1,738 SF	36,498 SF	472 SF	79 SF	PER SITE PLAN	1,659 SF
PLAN 2	4 BEDS / 3.5 BATHS	21 UNITS	50%			2,085 SF	43,785 SF	530 SF	131 SF	PER SITE PLAN	2,751 SF
	TOTAL	42 UNITS	100%				80,283 SF		1,811 SF		4,410 SF
										PRIVATE DECK SPACE PER UNIT	105 SF

BUILDING SUMMARY					
BLDG #	DESCRIPTION	BLDG QUANTITY	NET SF	GROUND SF	LOT COVERAGE
B200	2-PLEX	21	80,283 SF	36,351 SF	18%
	TOTAL BUILDING SF		80,283 SF	36,351 SF	18%

OPEN SPACE SUMMARY					
REQUIRED OPEN SPACE					
PER DIV.13.10.040 & TABLE 13.1040A - BASIC DEVELOPMENT STANDARDS RESIDENTIAL					
PRIVATE OPEN SPACE	100 SF	X	42 UNITS	=	4,200
ACTIVE COMMON OPEN SPACE	150 SF	X	42 UNITS	=	6,300
PROVIDED OPEN SPACE					
PRIVATE (DECKS + REAR YARDS)	19,578 SF		466 SF / UNIT		
ACTIVE COMMON	11,602 SF		276 SF / UNIT		
PASSIVE COMMON	30,807 SF		734 SF / UNIT		
TOTAL PROVIDED:			1,476 SF / UNIT		

PARKING SUMMARY					
REQUIRED PARKING					
PER TABLE - GUIDE TO RESIDENTIAL ZONES					
3+ BEDS	42 UNITS	2 SPACES / UNIT	=	84 SPACES	
GUEST	42 UNITS	0.25 SPACES / UNIT	=	11 SPACES	
		TOTAL REQUIRED PARKING		95 SPACES	
PROVIDED PARKING					
TOWNHOMES (GARAGE SPACES)	42 UNITS	x	2 SPACES /DU	=	84 SPACES
			GUEST	=	21 SPACES
		TOTAL PARKING PROVIDED		105 SPACES	
		*1 ACCESSIBLE STALL INCLUDED		2.5 SPACES/ UNIT	

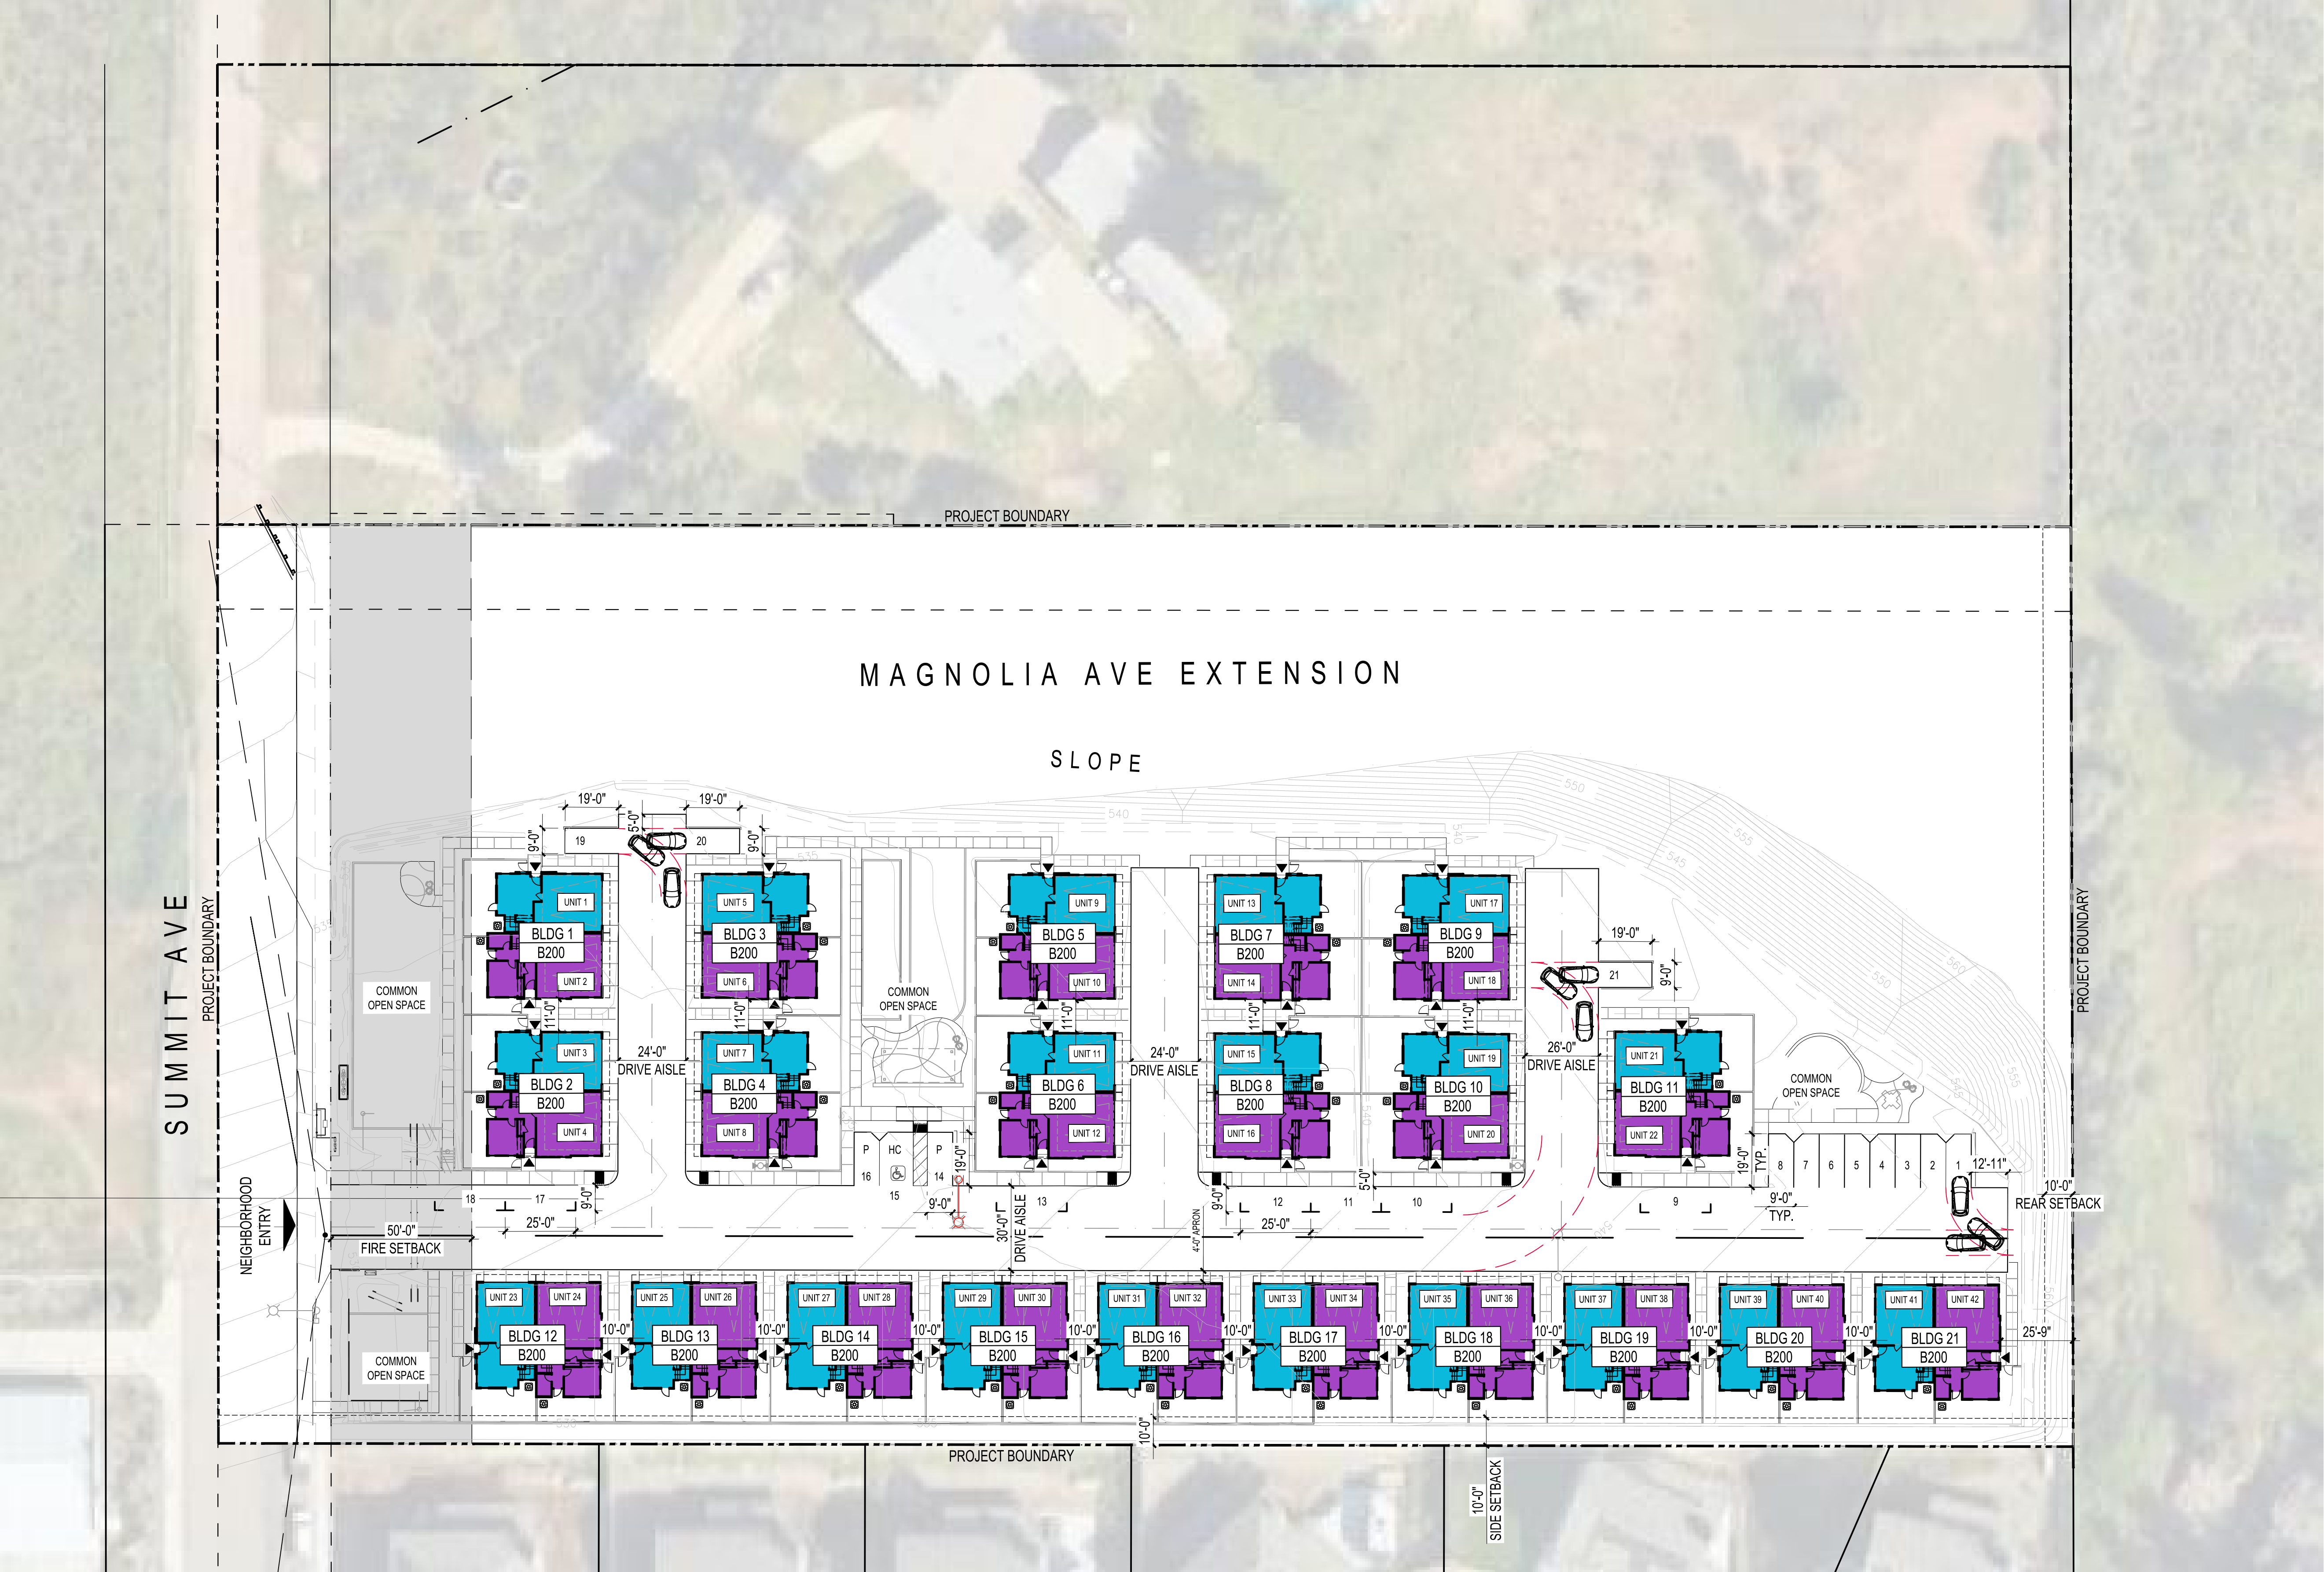

LEGEND

3-STORY UNITS

- PLAN 1
- PLAN 2

UNIT ENTRY

AC CONDENSERS

October 17, 2024



Matthew Esquivel
Warmington Residential
3090 Pullman St.
Costa Mesa, CA 92626

RE: Summit Ave. Development – Revised plans

Dear Mr. Esquivel,


WM has reviewed the revised proposed site plan for the Summit Ave Development project, located at 10939 Summit Ave., in the City of Santee and determined the proposed trash collection methodology is acceptable for service. This letter is to serve as notice that Waste Management will provide residential solid waste, recycling and organics recycling collection services in conjunction, as proposed in the site plan.

Please feel free to contact me at (619) 322-6393 if you have any further questions or require additional information.

Sincerely,

Kristine Costa

Kristine Costa
Waste Management of San Diego
Public Sector Services

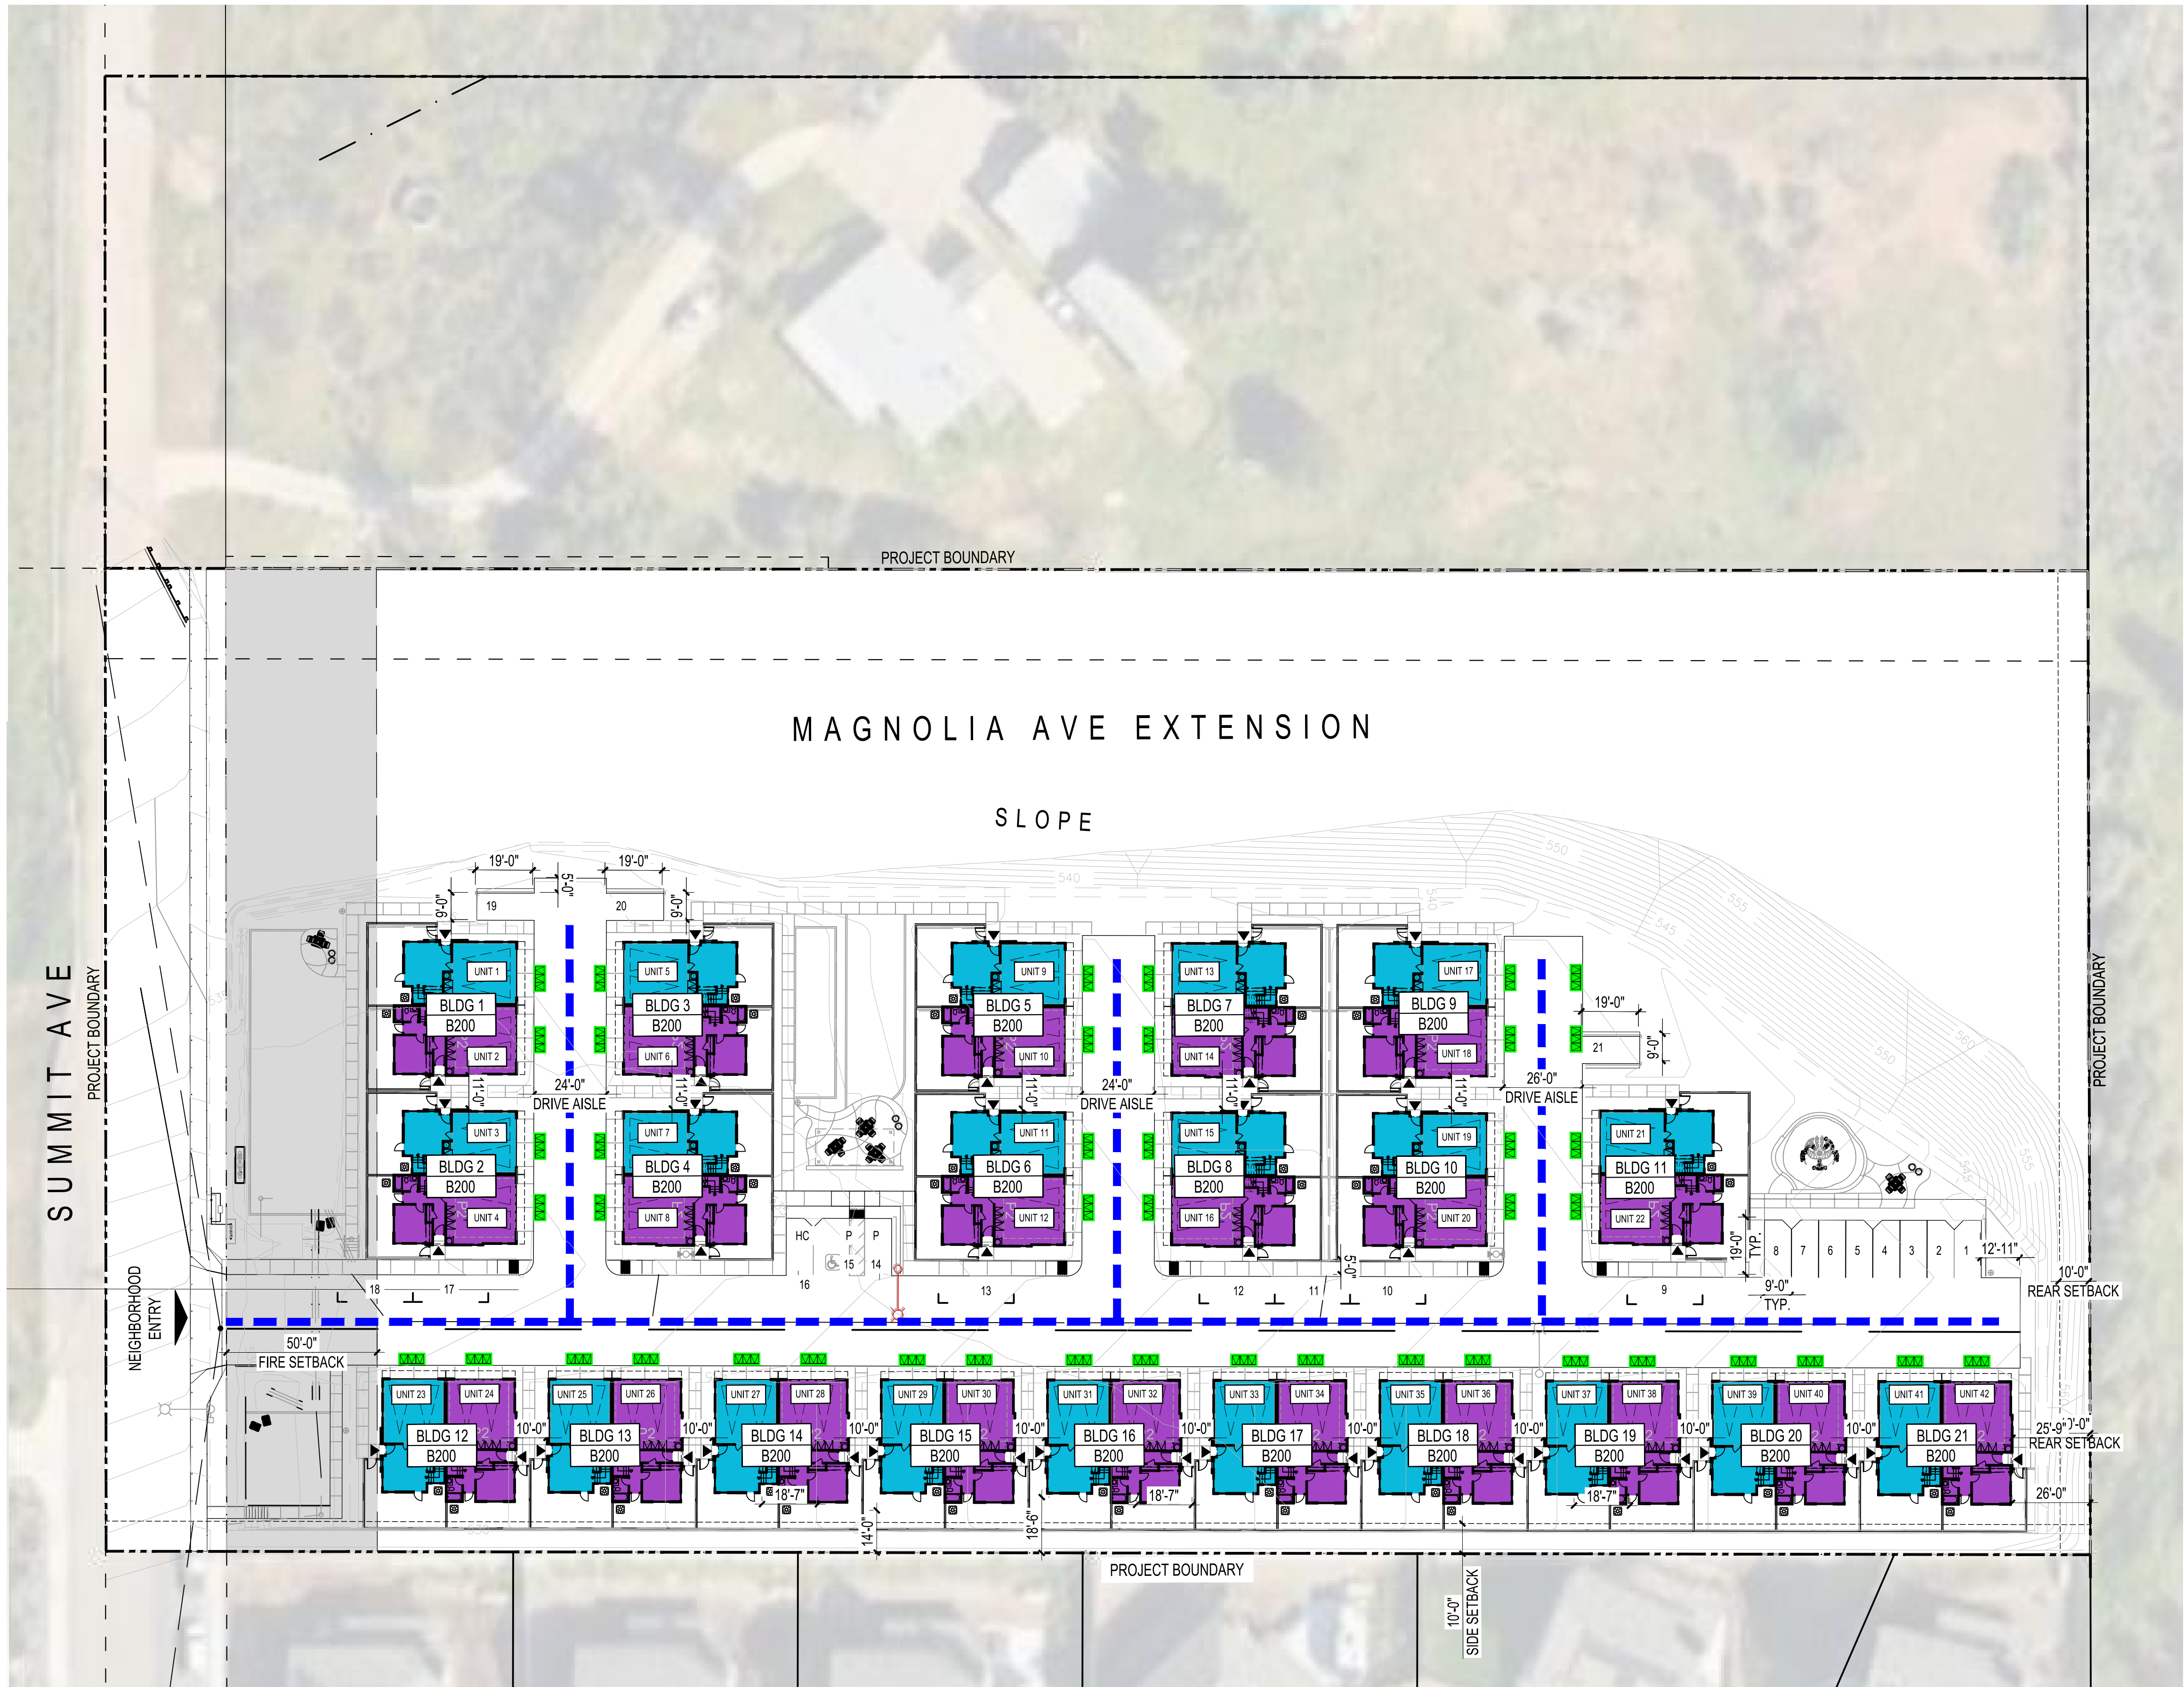

LEGEND

3-STORY UNITS


- PLAN 1
- PLAN 2

UNIT ENTRY

AC CONDENSERS

TRASH BIN

TRASH PICK UP PATH OF TRAVEL

 

0 15 30 60



PERSPECTIVE 1



PERSPECTIVE 2



2 - RIGHT




4 - LEFT



3 - REAR




1 - FRONT

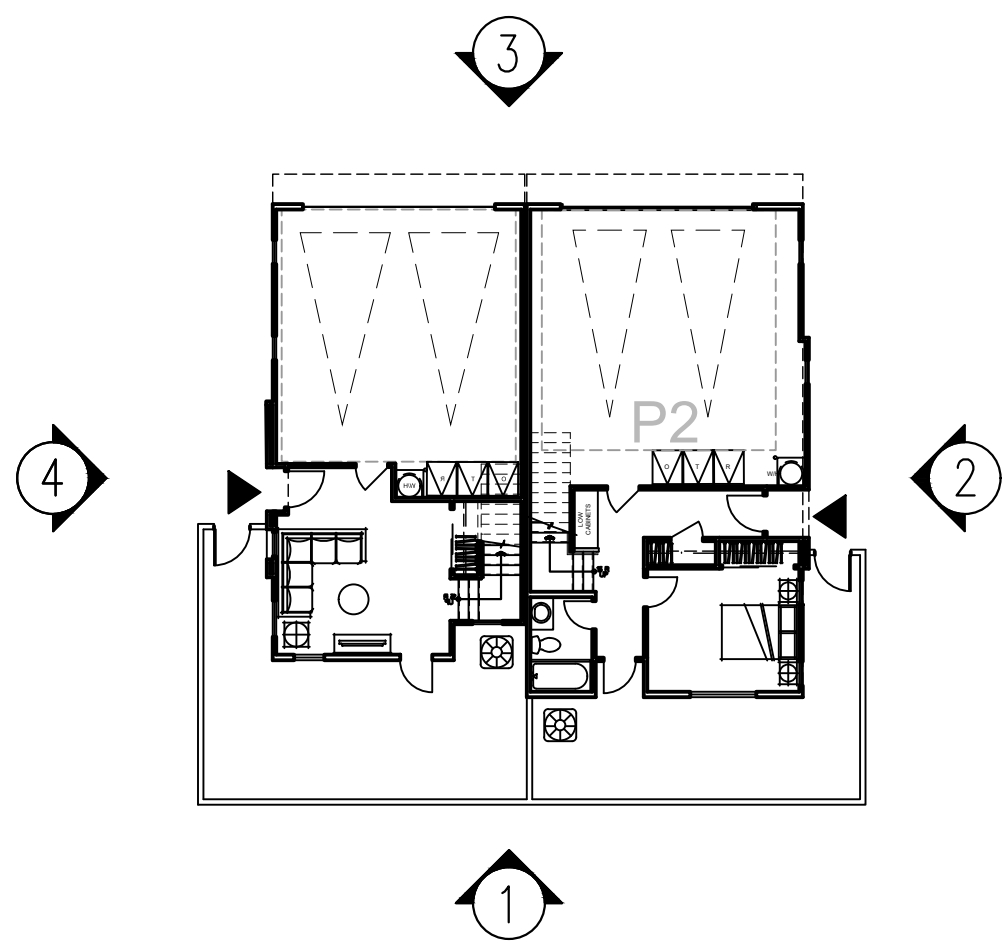


- 1. STUCCO, LIGHT SAND FINISH
- 2. CEMENTITIOUS LAP SIDING
- 3. CONCRETE TILE ROOF
- 4. EXPOSED TRUSS TAILS (2X6) WITH 2X3 FASCIA BOARD
- 5. WOOD OUTLOOKER
- 6. VINYL WINDOWS
- 7. STUCCO TRIM SURROUND
- 8. STUCCO O/ FOAM TRIM

- 9. FIBER CEMENT TRIM (WHERE SIDING OCCURS)
- 10. WOOD RAILING
- 11. DECORATIVE SHUTTERS
- 12. FIBERGLASS ENTRY DOOR
- 13. METAL SECTIONAL GARAGE DOOR
- 14. DECORATIVE EXTERIOR LIGHTS & RAISED ADDRESS SIGN


NOTE: BUILDING 6 DEMONSTRATED IN ELEVATIONS ABOVE

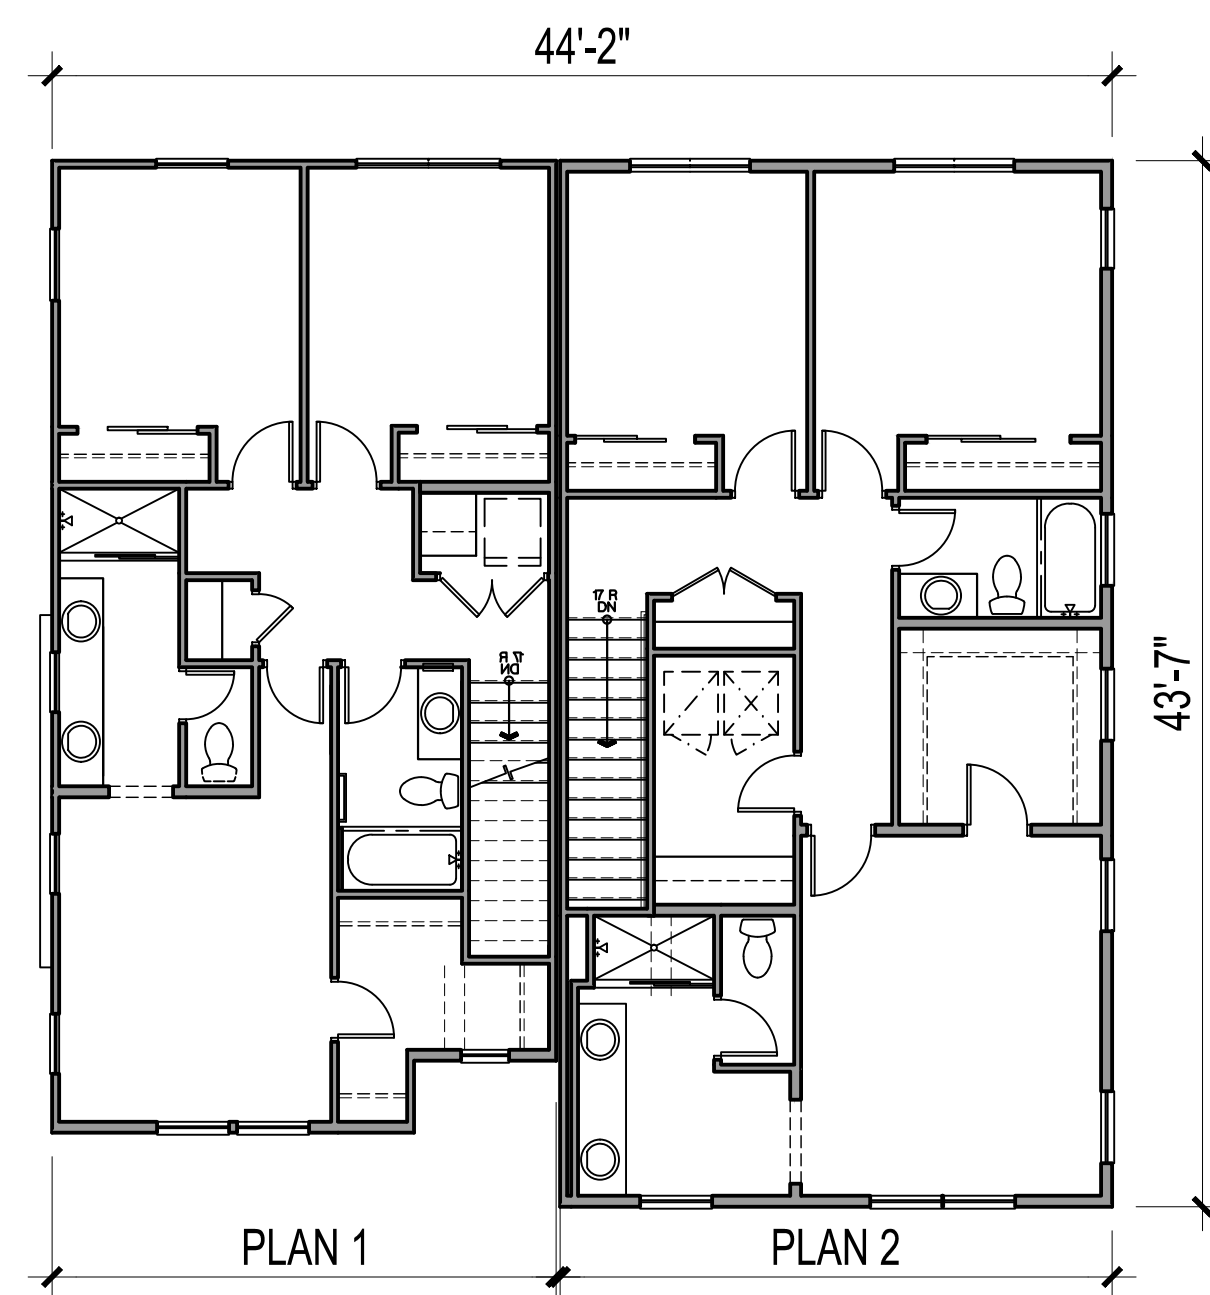


THIRD FLOOR

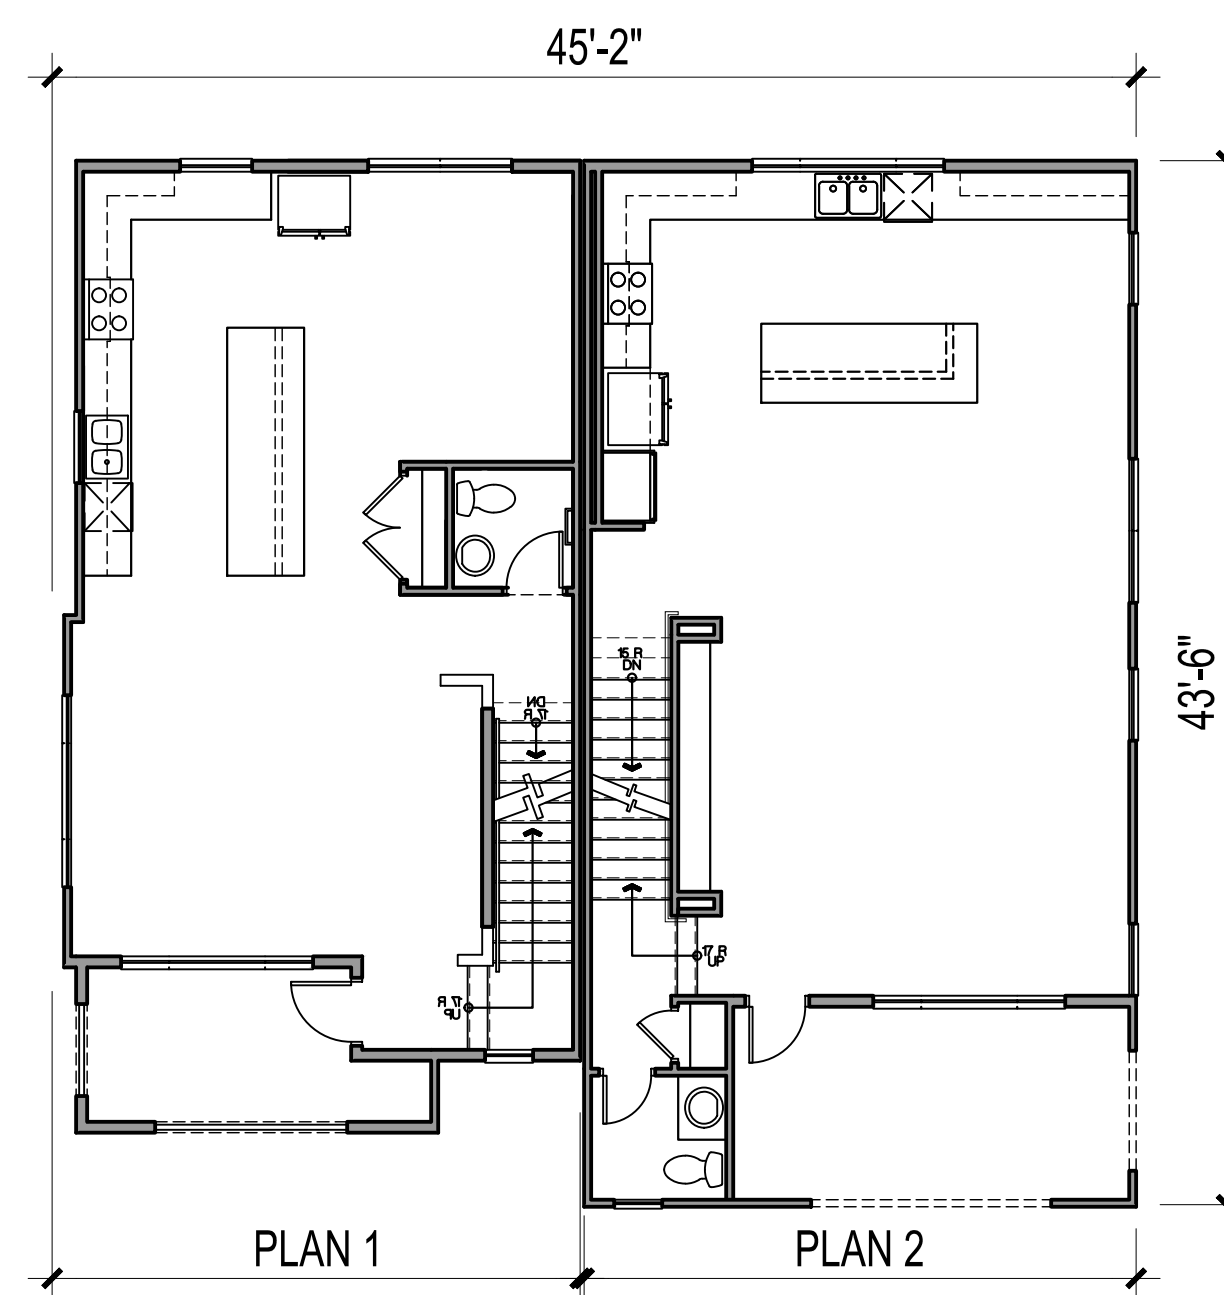


SECOND FLOOR

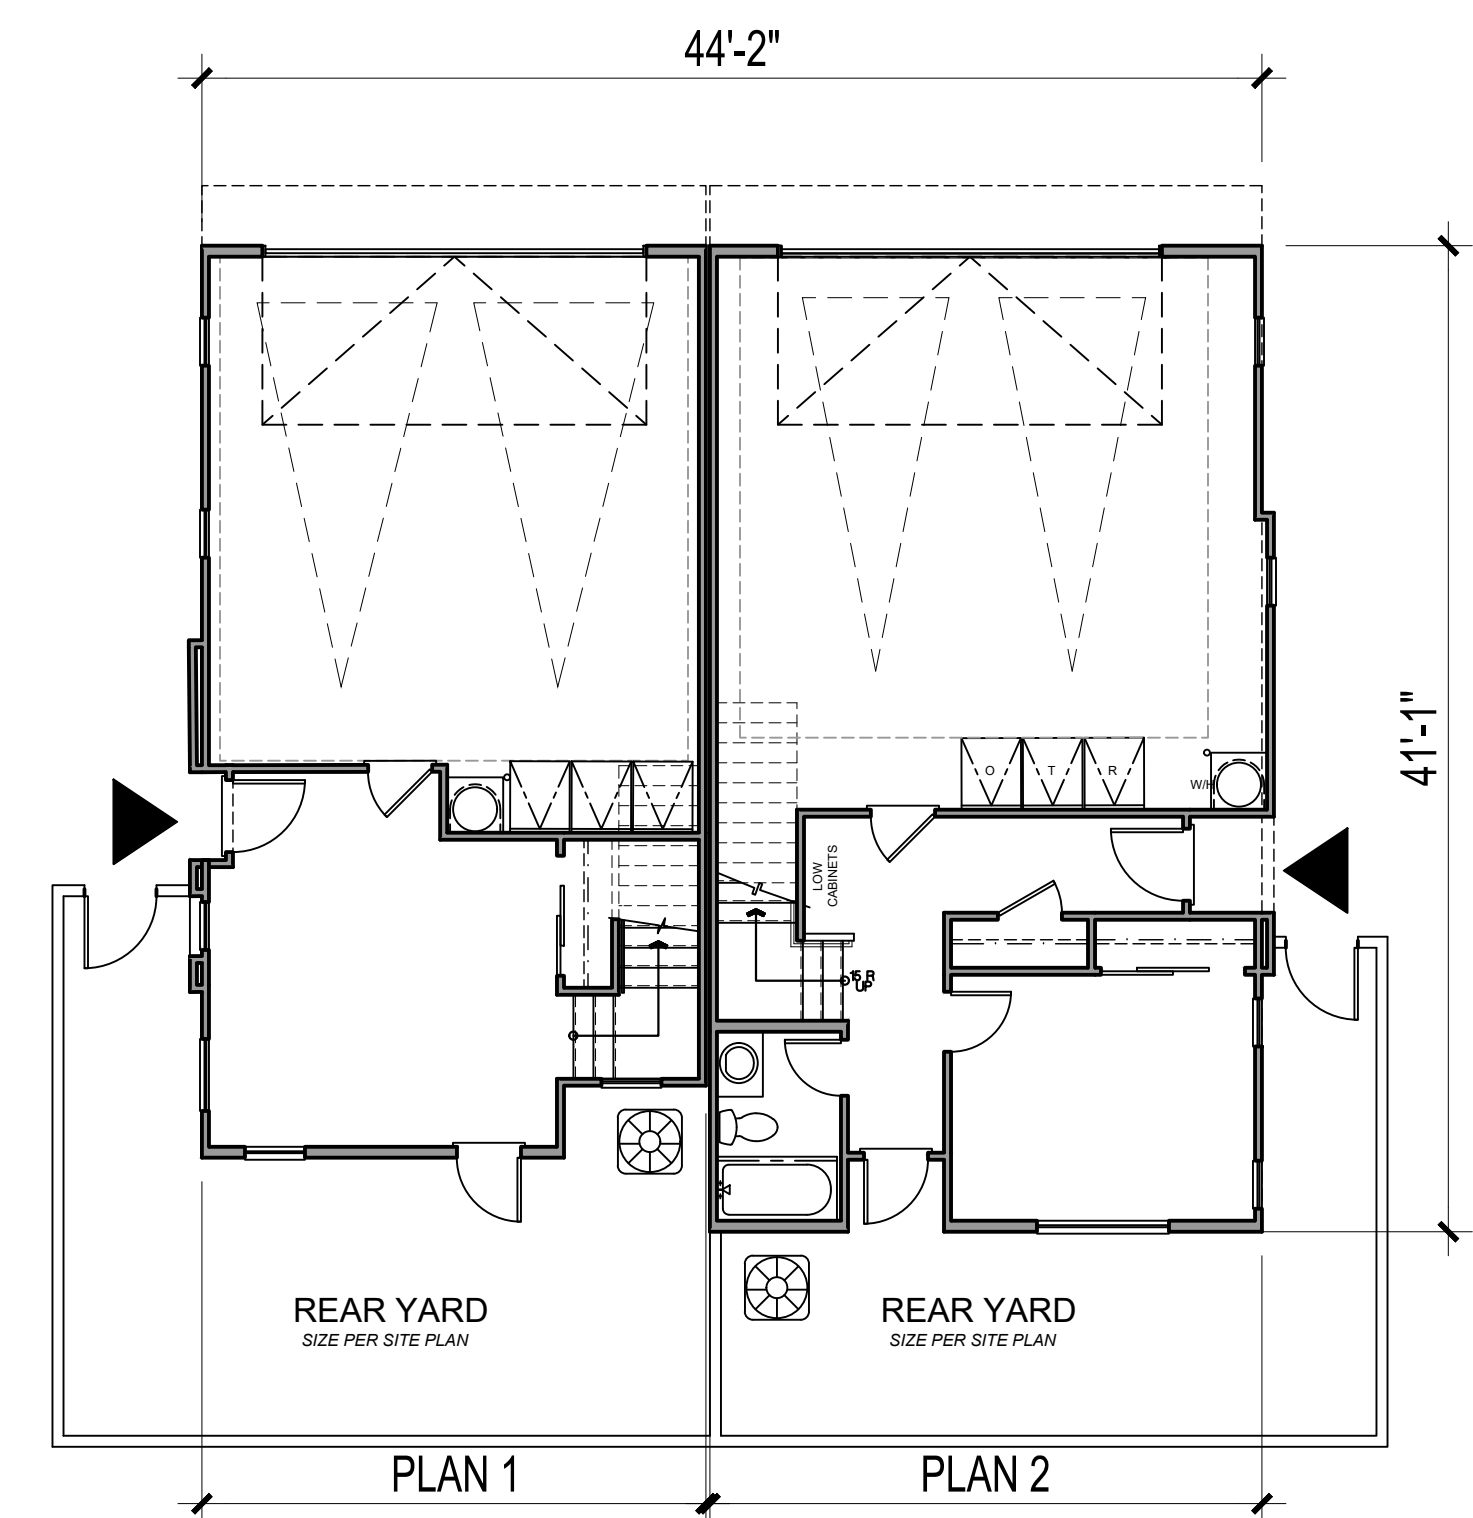


FIRST FLOOR

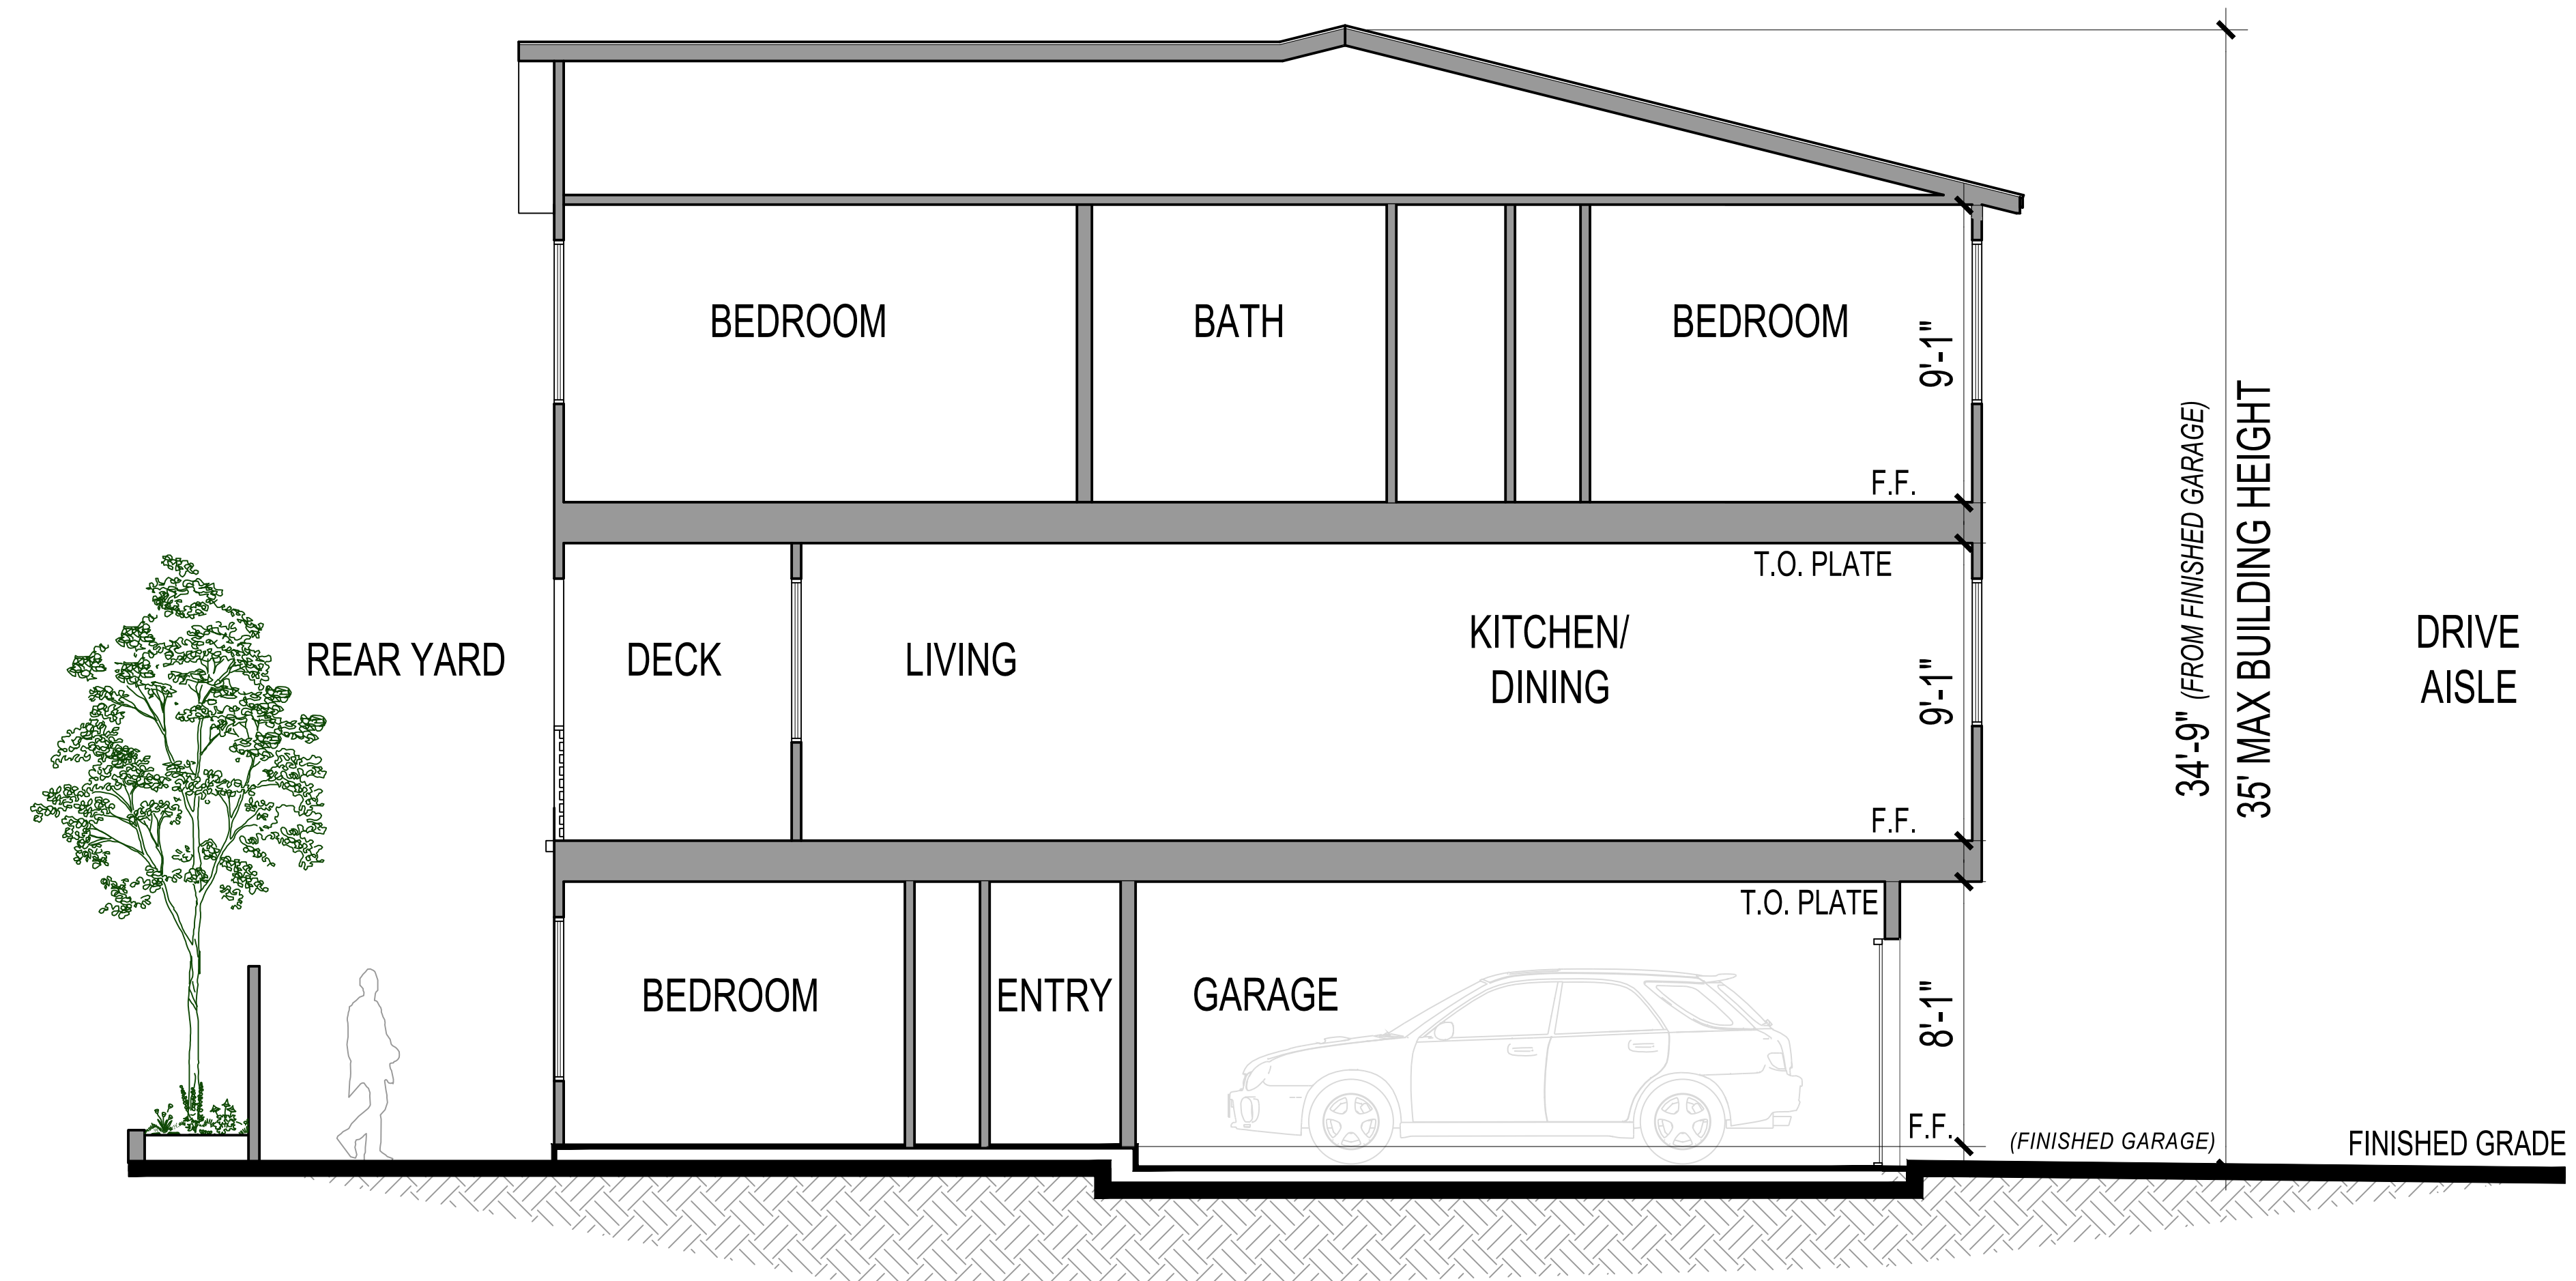


TYPICAL BUILDING SECTION

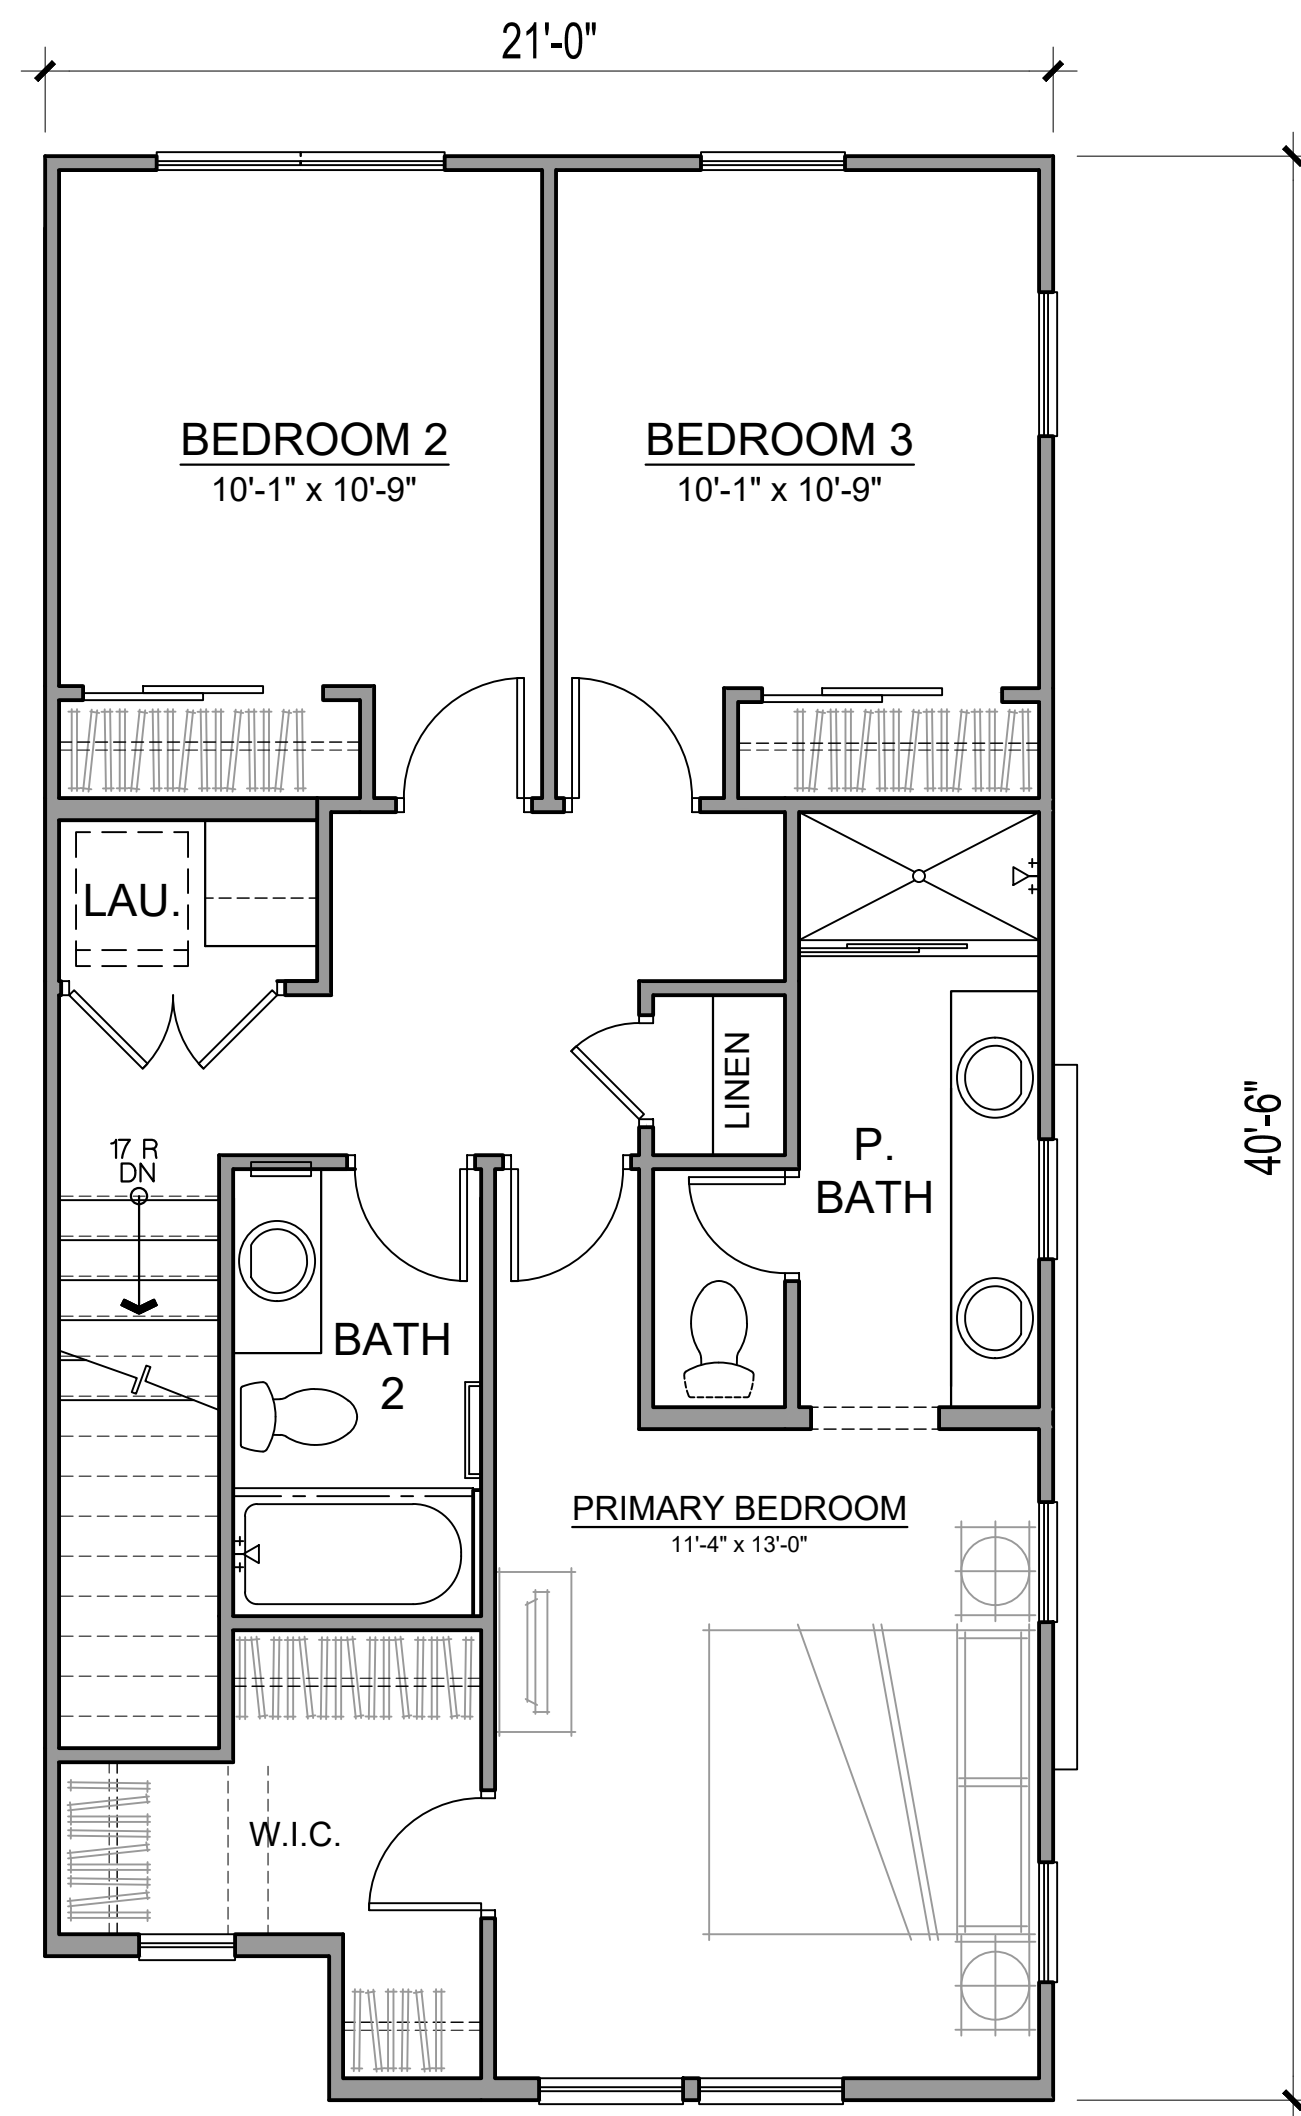

THIRD FLOOR

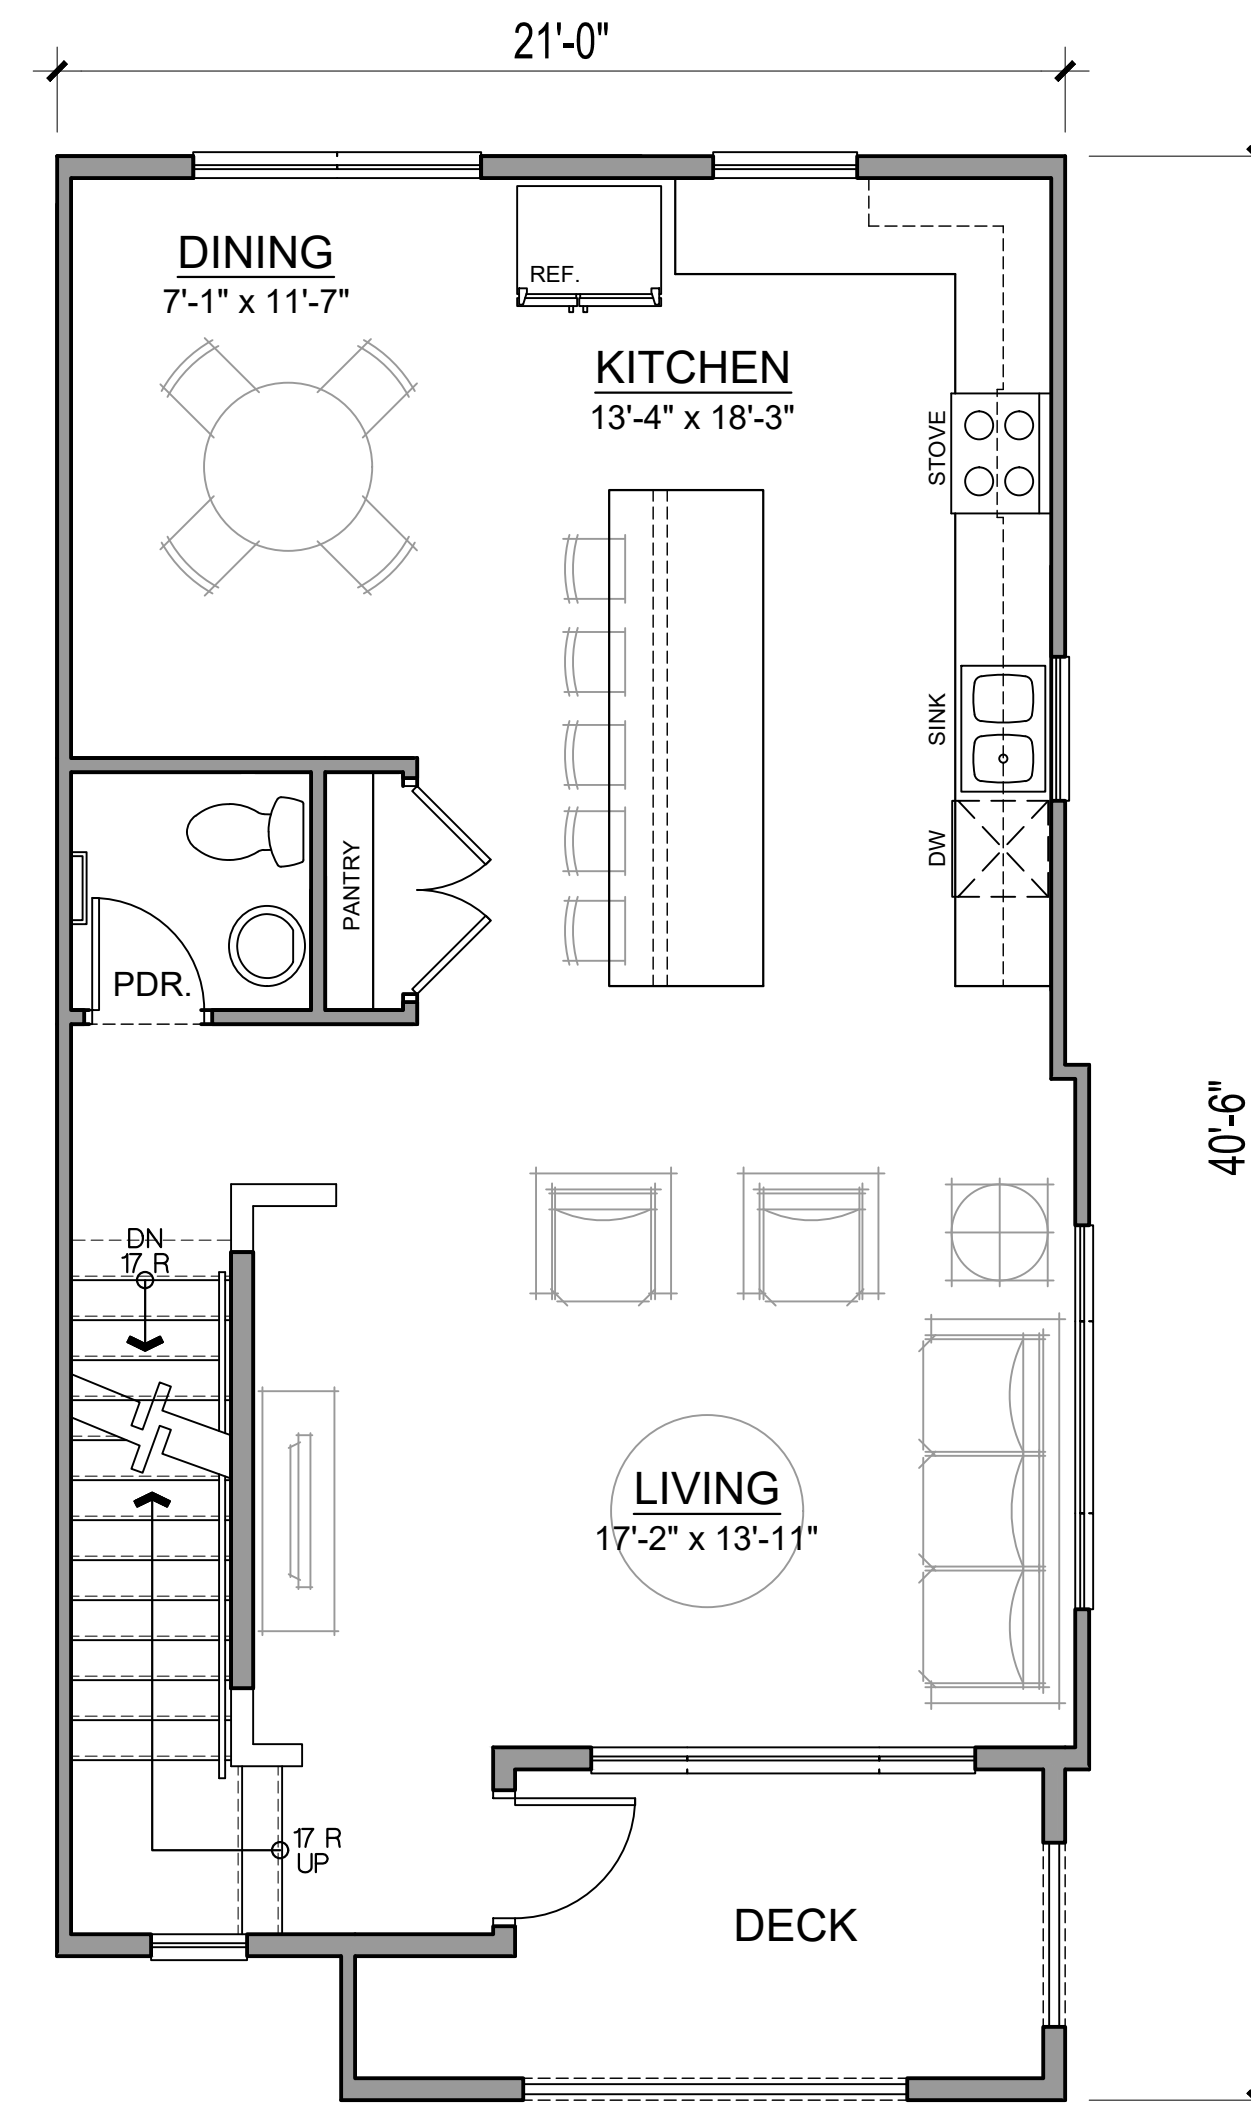


SECOND FLOOR

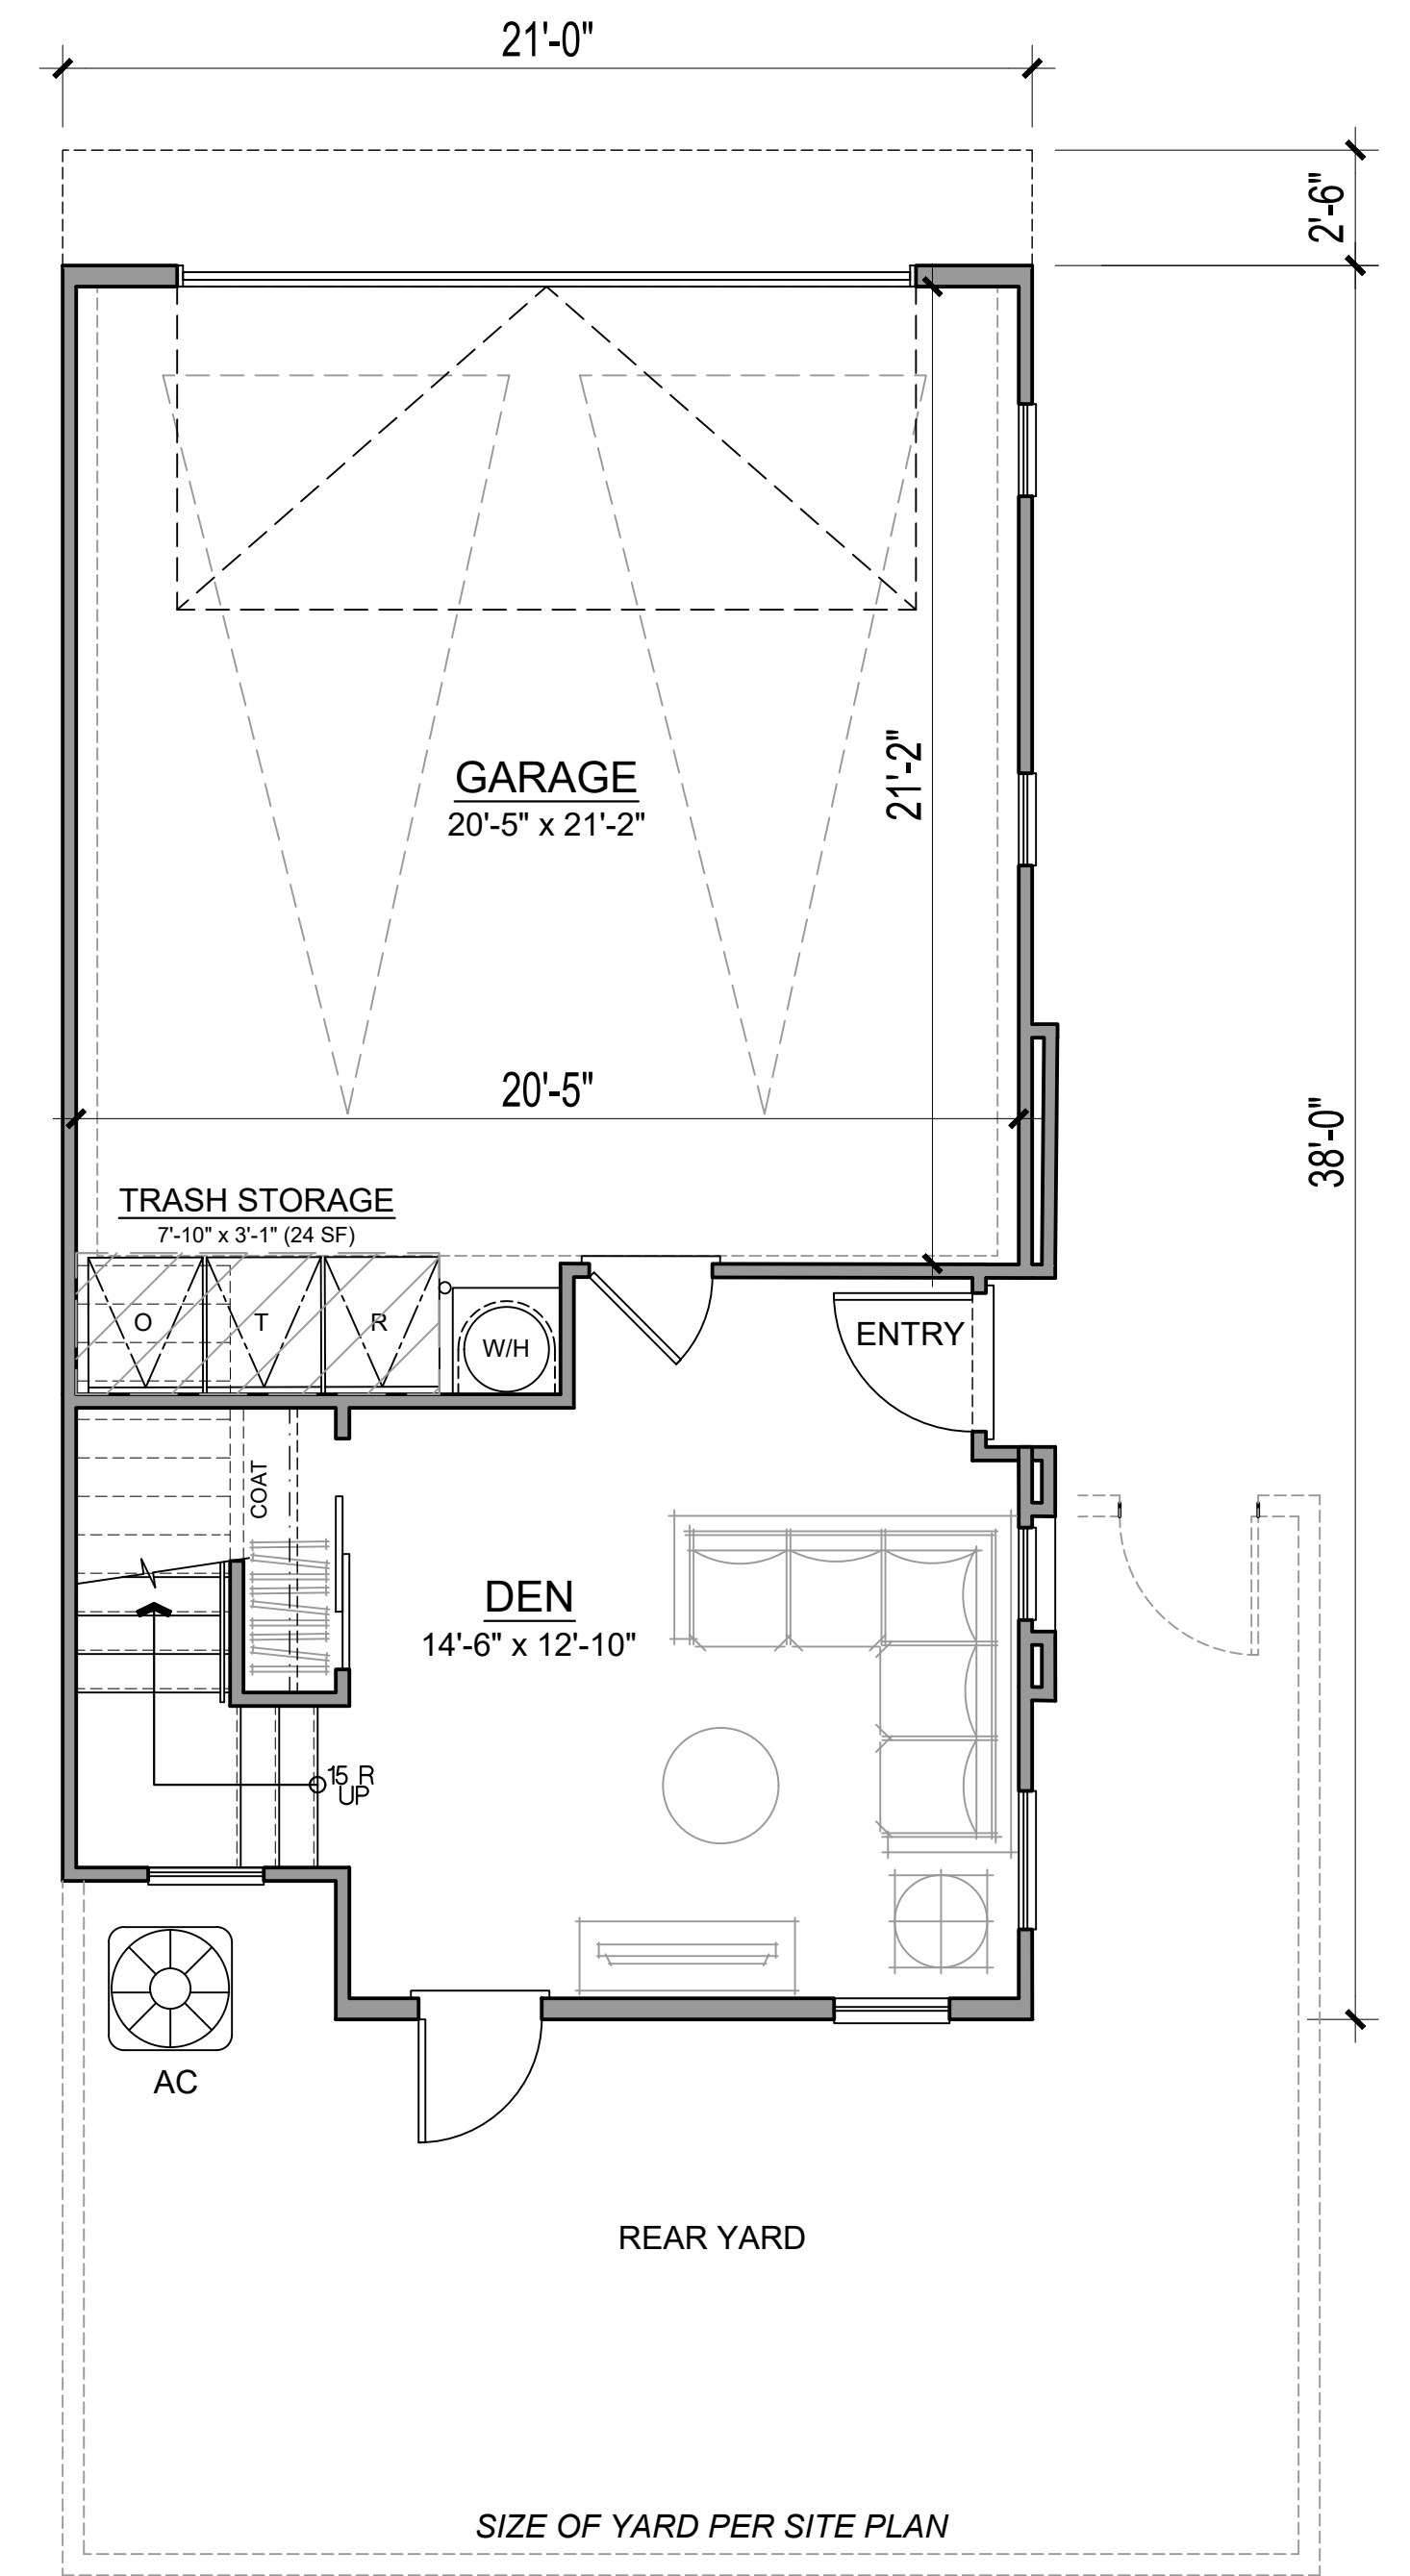


FIRST FLOOR


3 BED + DEN / 2.5 BATH PLAN 1 NET SF	
1ST FLOOR	278 SQ. FT.
2ND FLOOR	709 SQ. FT.
3RD FLOOR	751 SQ. FT.
TOTAL LIVING	1738 SQ. FT.
DECK	79 SQ. FT.
PATIO	387-465 SQ. FT.
GARAGE	472 SQ. FT.

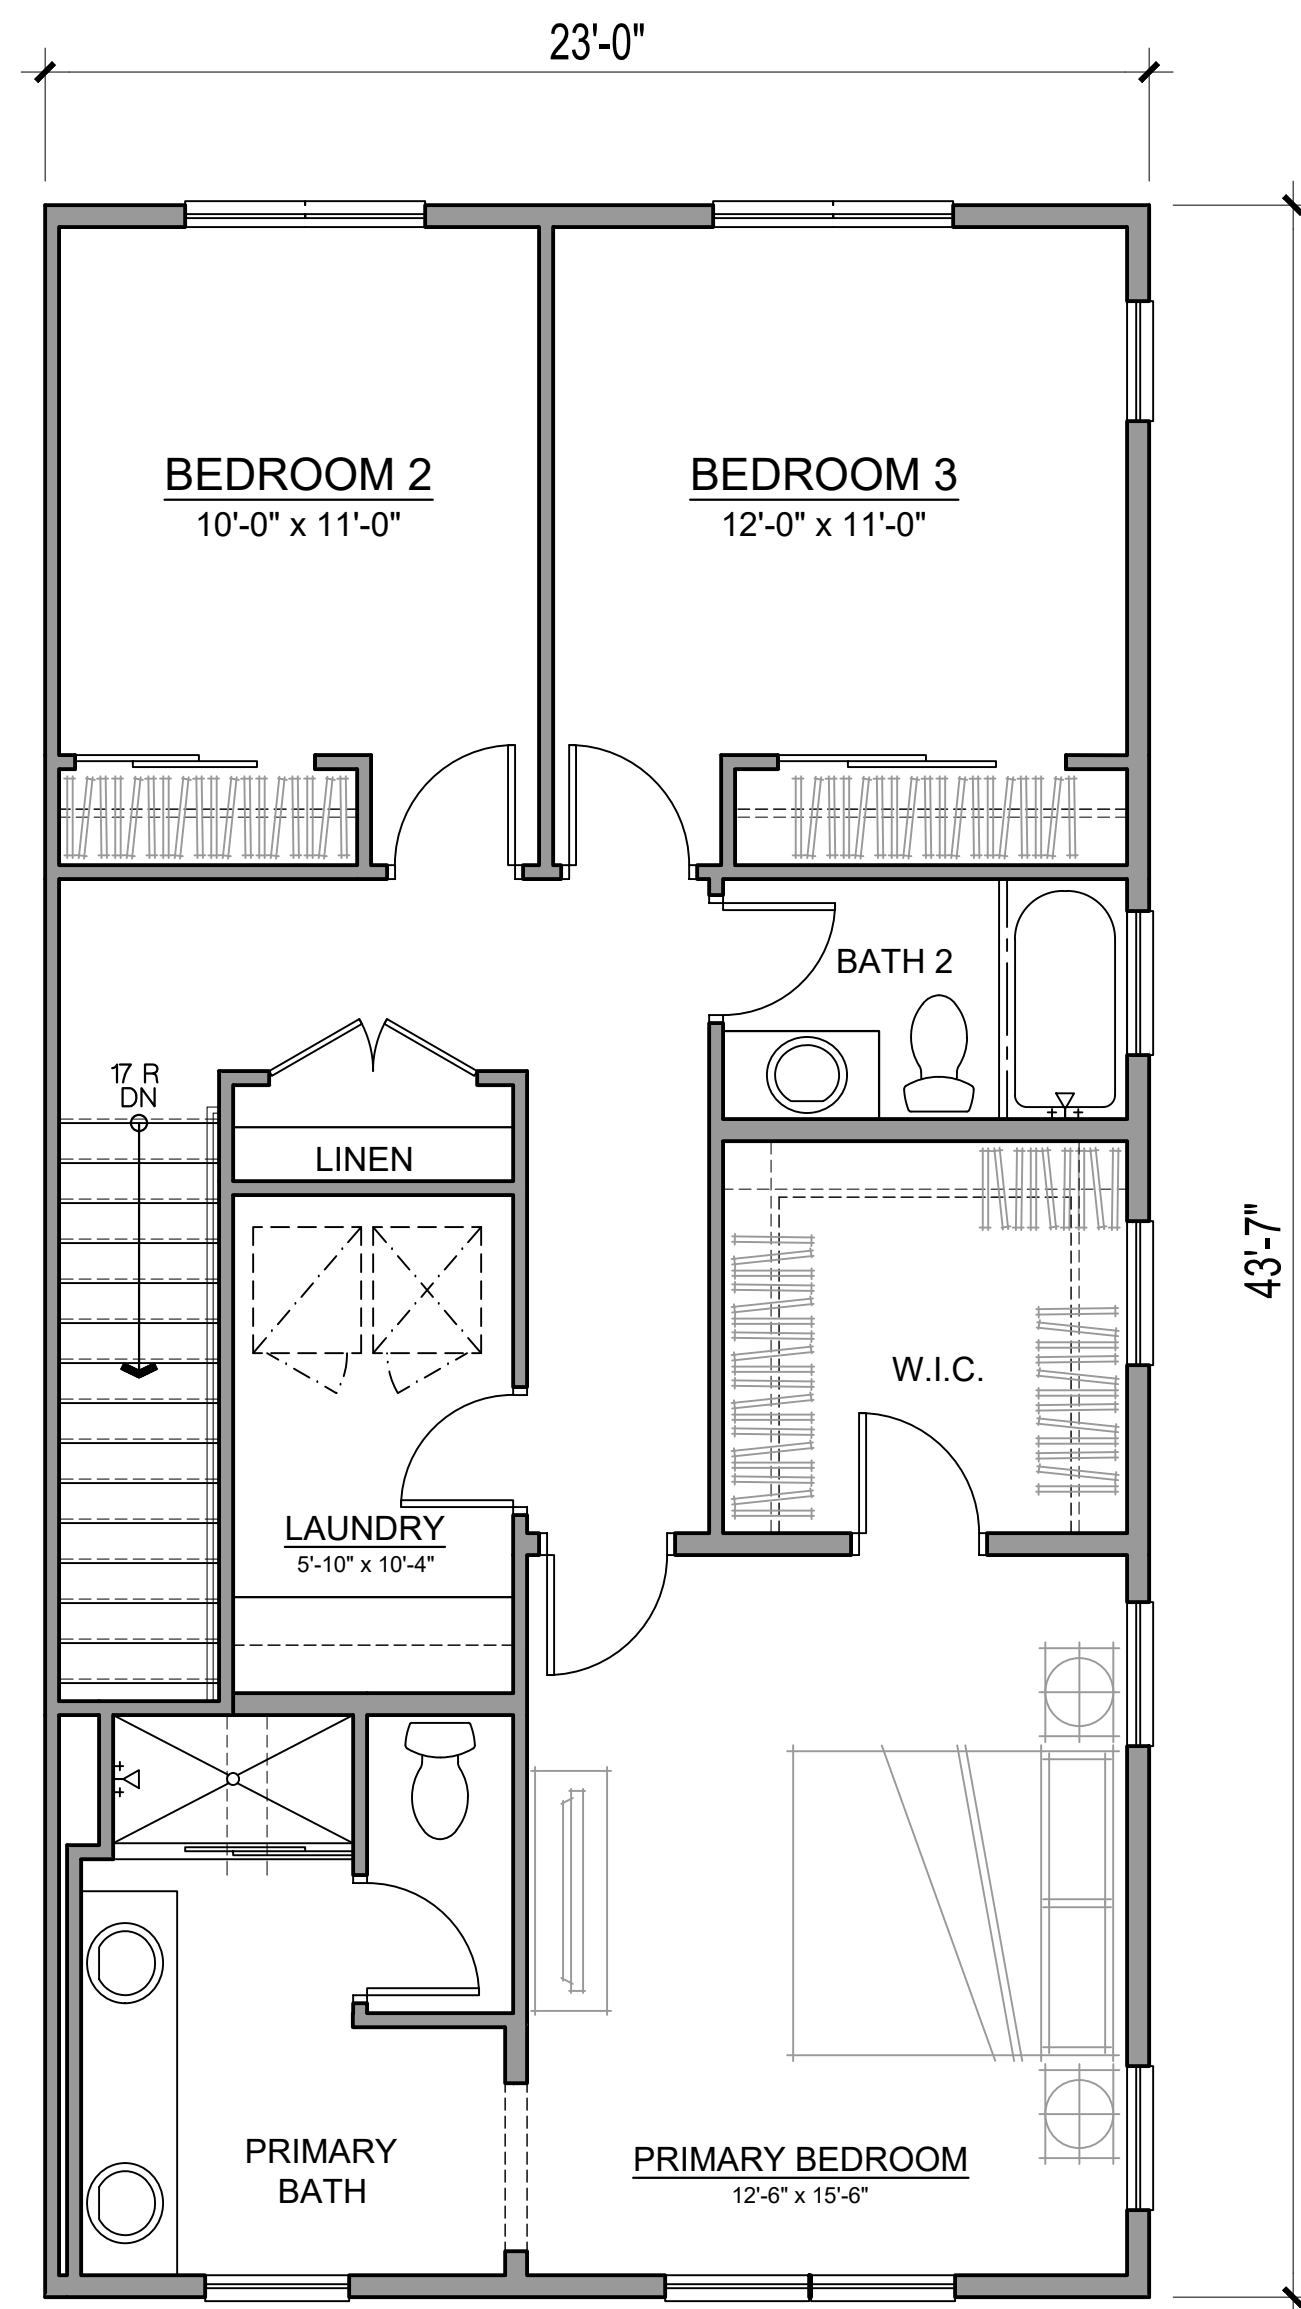

THIRD FLOOR

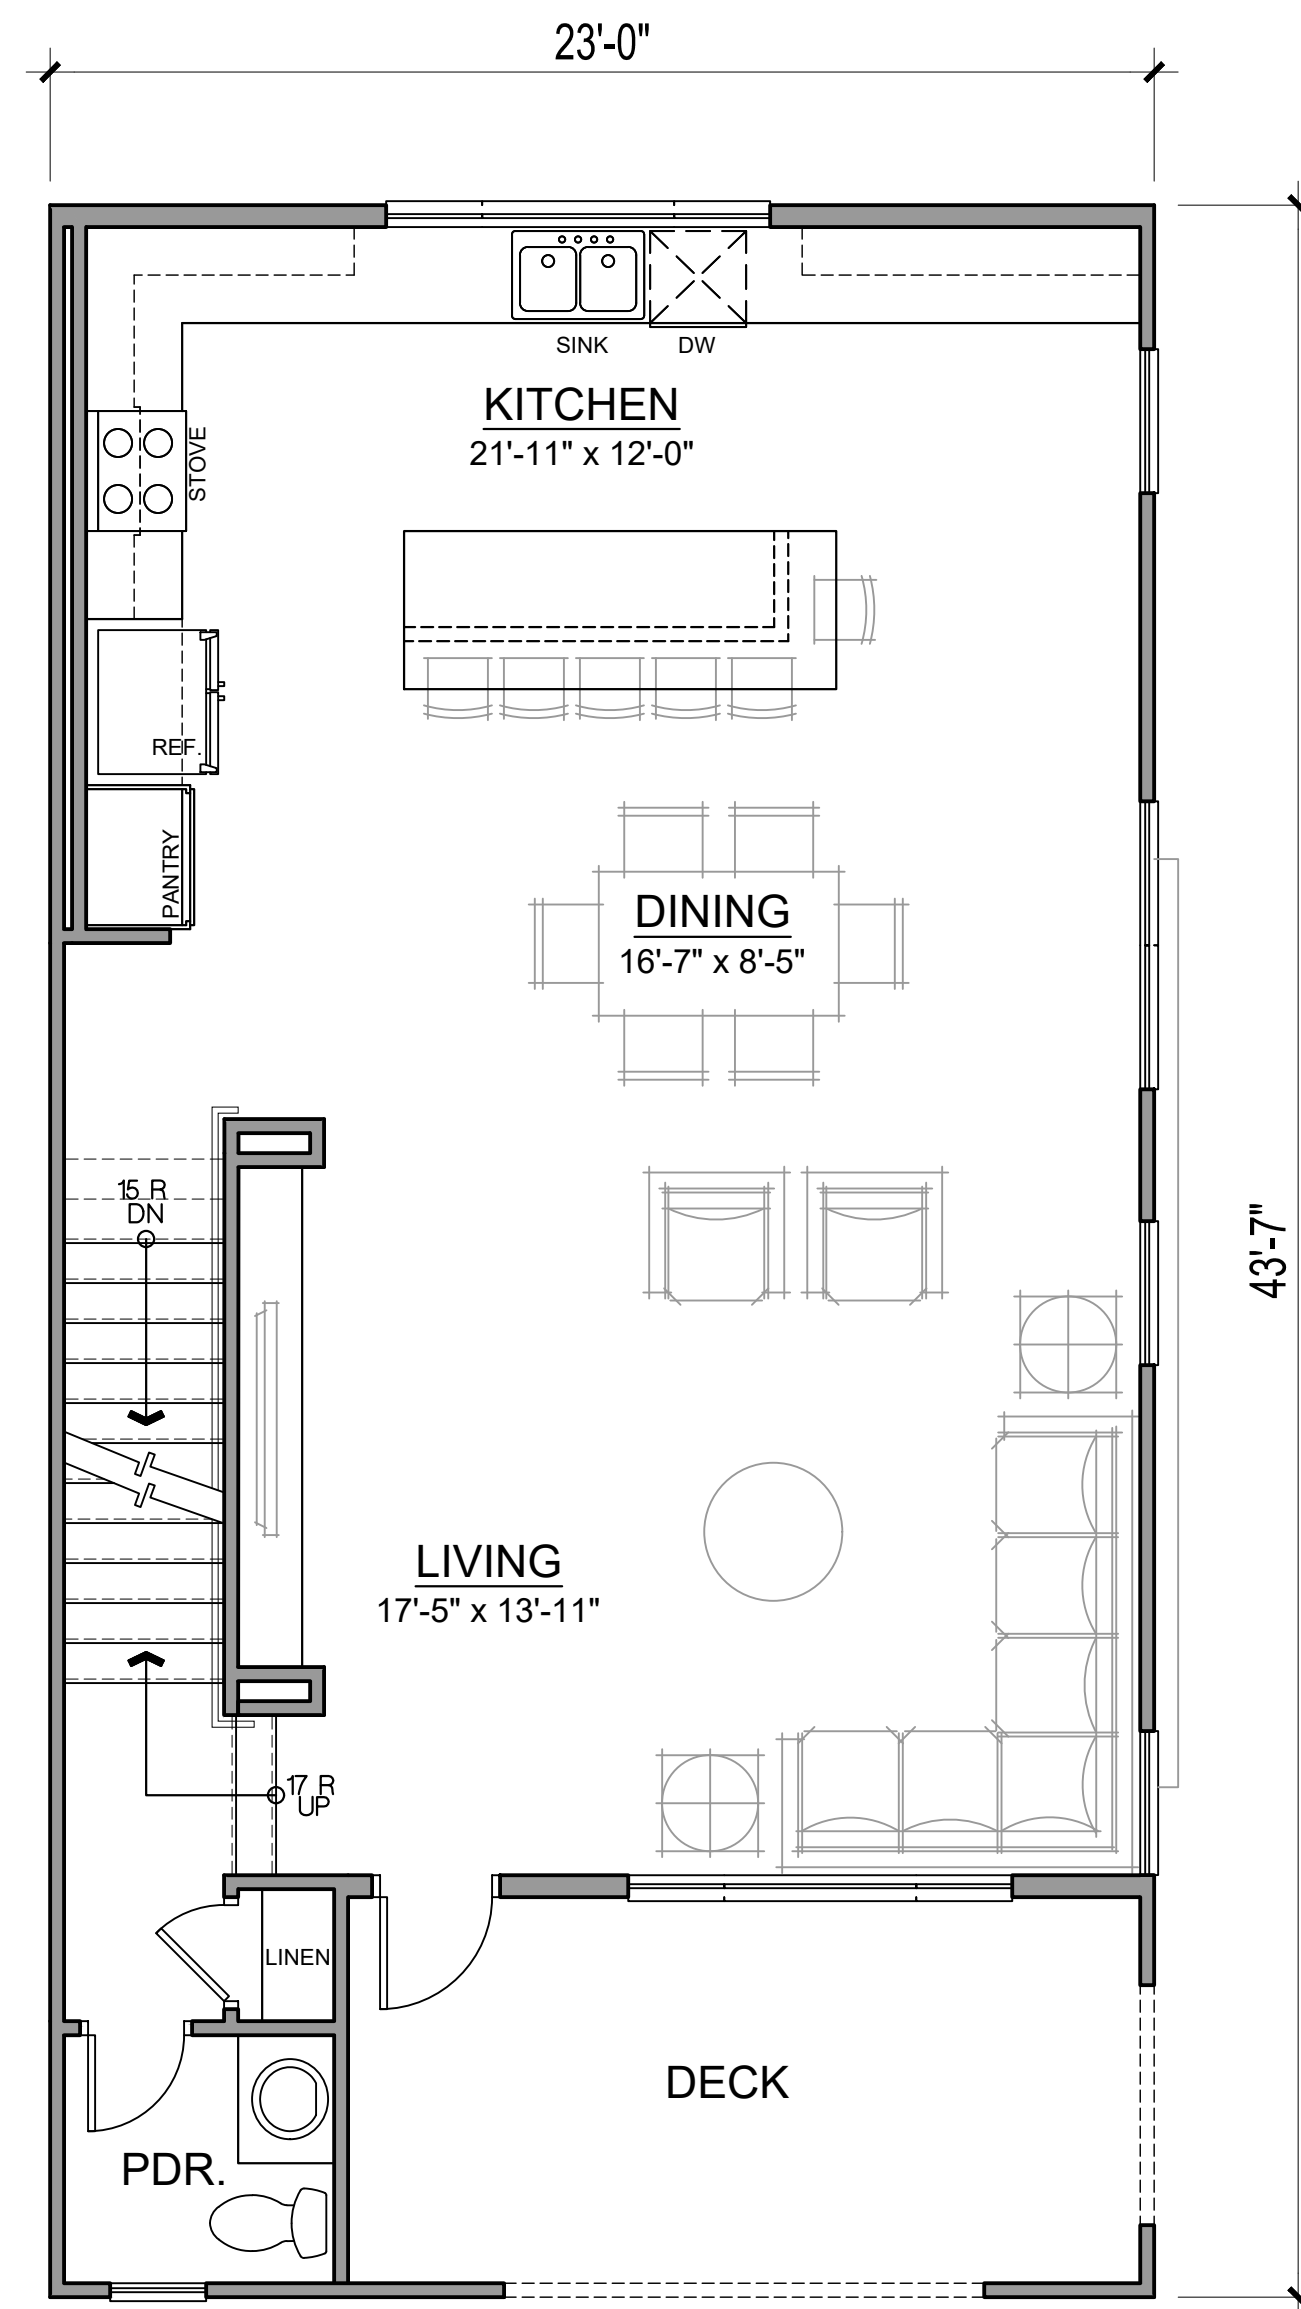

SECOND FLOOR

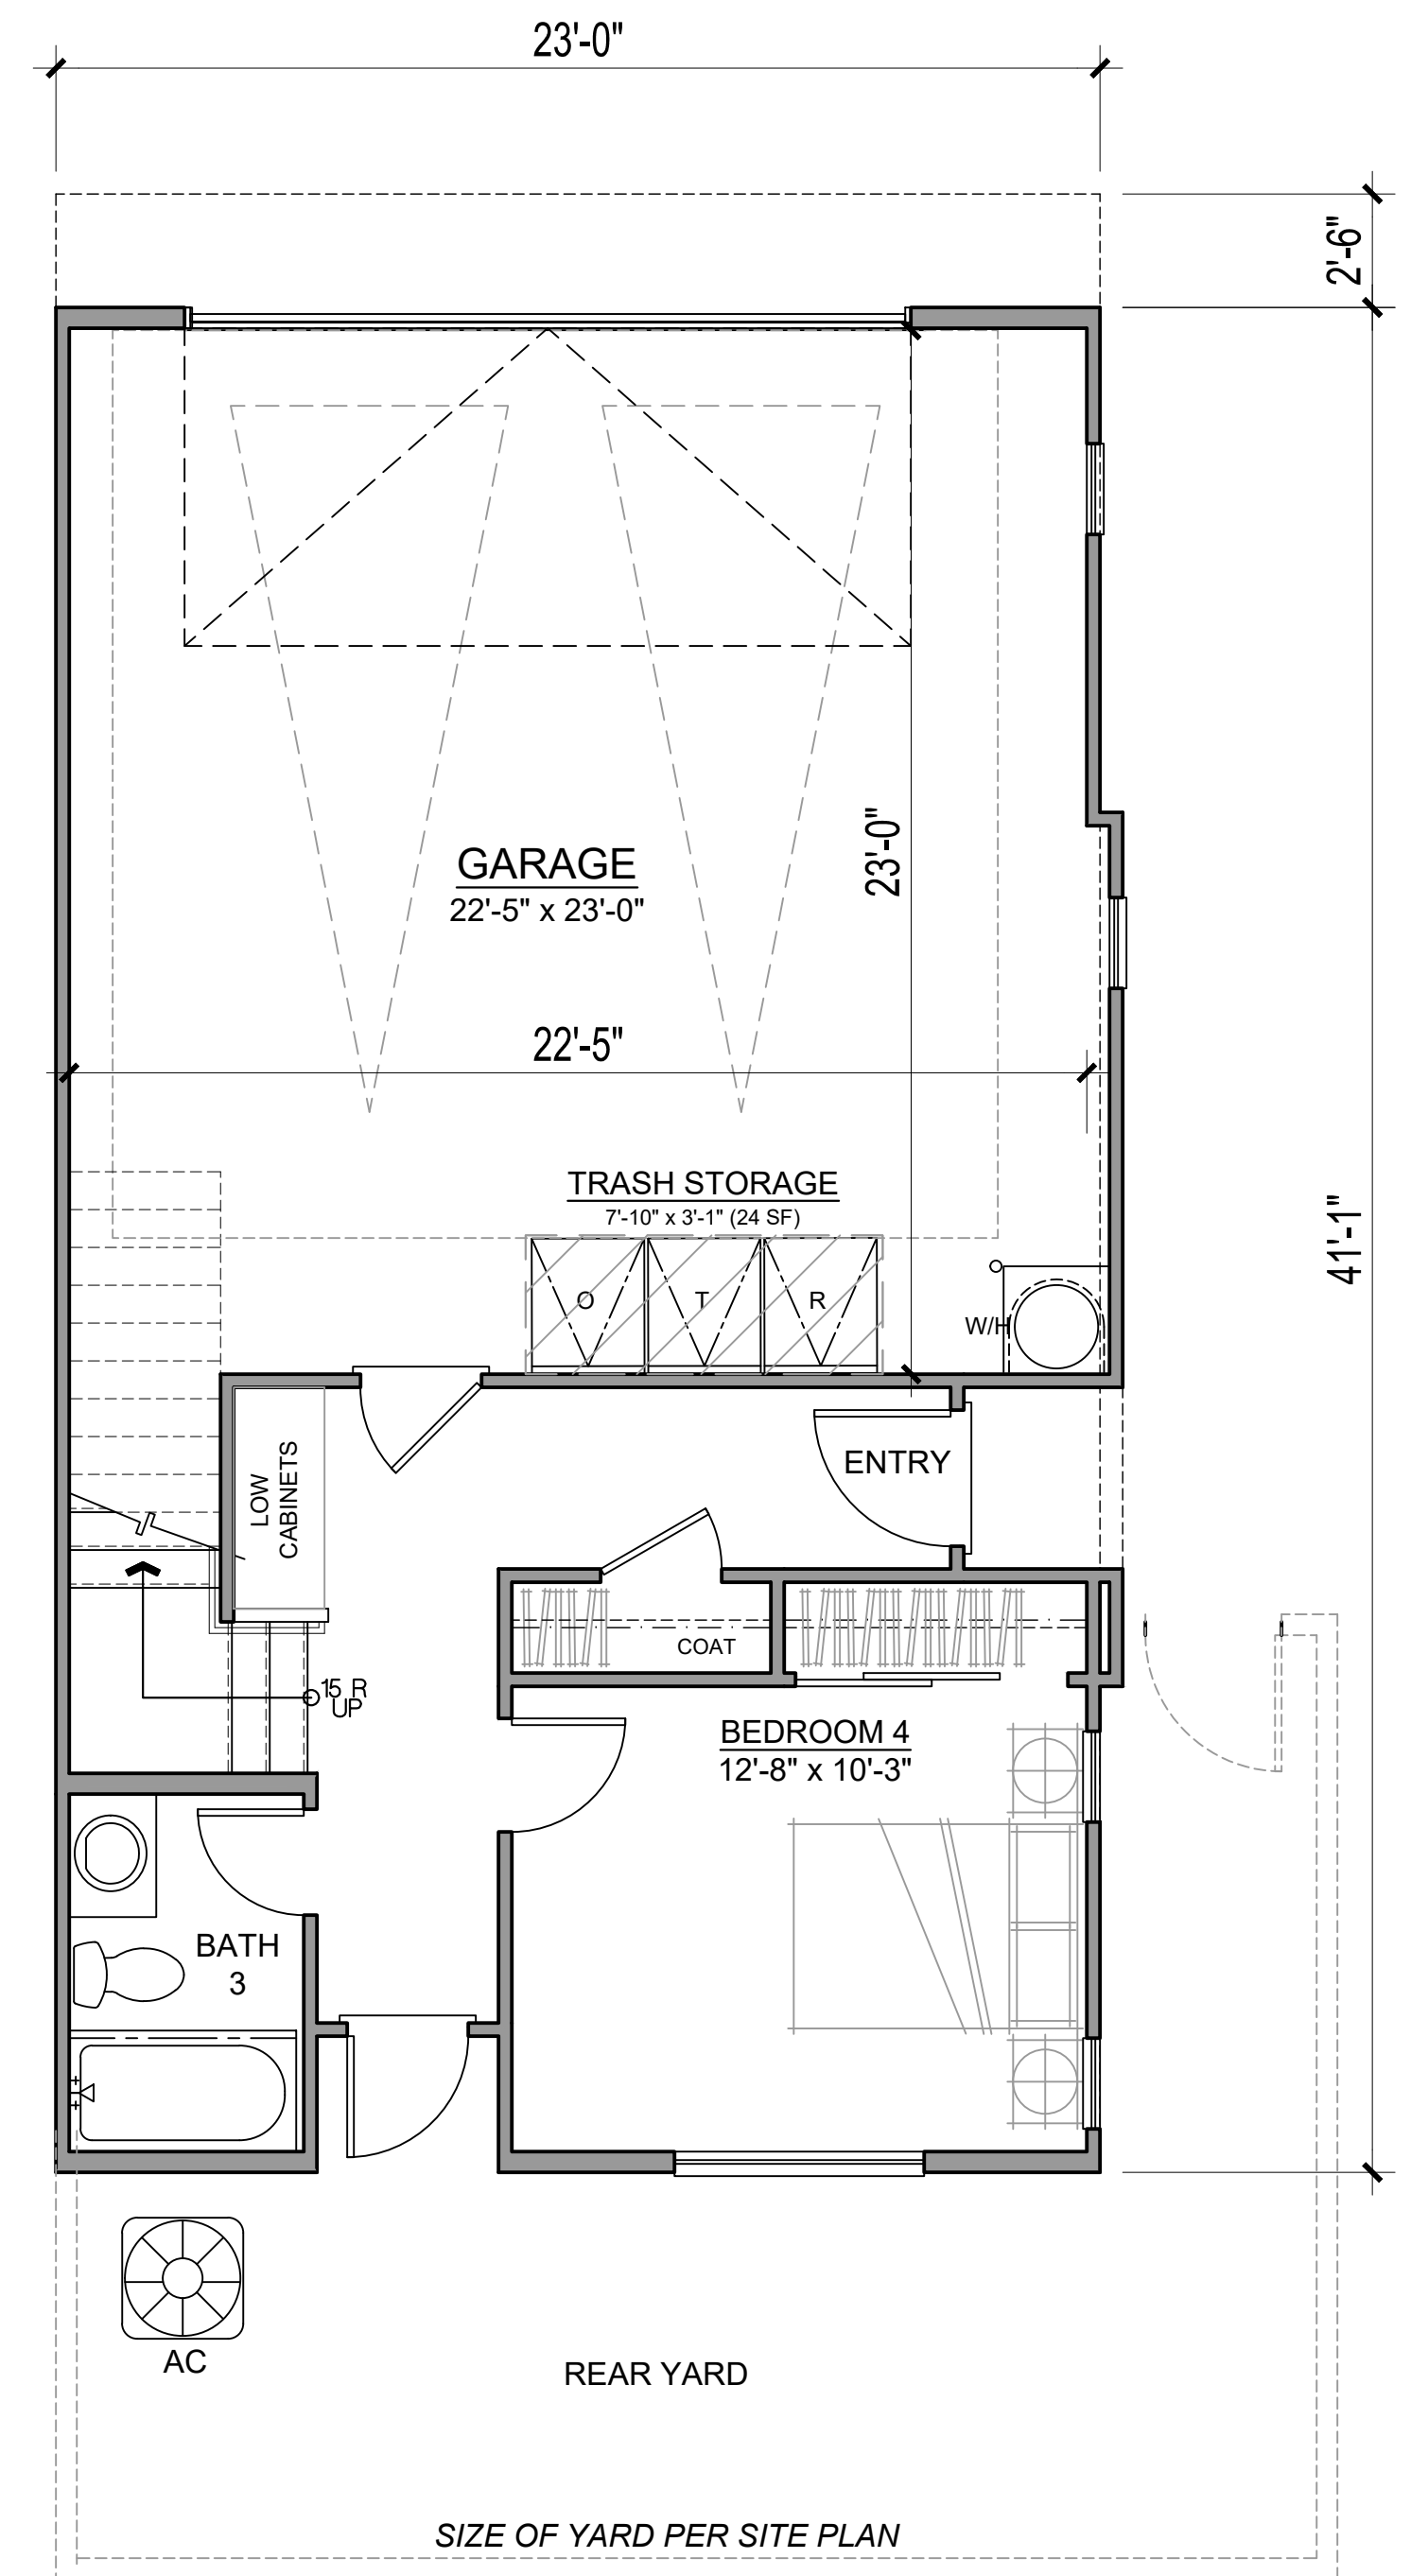


FIRST FLOOR

4 BED / 3.5 BATH PLAN 2 NET SF	
1ST FLOOR	371 SQ. FT.
2ND FLOOR	817 SQ. FT.
3RD FLOOR	897 SQ. FT.
TOTAL LIVING	2085 SQ. FT.
DECK	131 SQ. FT.
PATIO	295-374 SQ. FT.
GARAGE	530 SQ. FT.

COLOR SCHEME

A

 

STUCCO BODY 1, LIGHT SAND FINISH
SW7104 COTTON WHITE

B



STUCCO BODY 2, LIGHT SAND FINISH
SW0002 CHELSEA MAUVE

C




STUCCO BODY 3, LIGHT SAND FINISH
SW7041 VAN DYKE BROWN

D



FIBER CEMENT HORIZONTAL SIDING
JAMES HARDIE, SMOOTH PLANK LAP SIDING
SW9655 MOUNTAIN PASS

E

 


OUTLOOKER, TRIM, FASCIA BOARD,
BARGE BOARD, WOOD RAILING
SW7104 VAN DYKE BROWN

F




ENTRY DOOR I
SW9655 MOUNTAIN PASS

G

 


GARAGE DOOR I
SW7019 GAUNTLET GREY

H

 


DECORATIVE SHUTTERS
SW9655 MOUNTAIN PASS

I

 


REAR YARD DOOR, LIGHT SAND FINISH
SW7041 VAN DYKE BROWN

J

 

WINDOW FRAME
WHITE

K

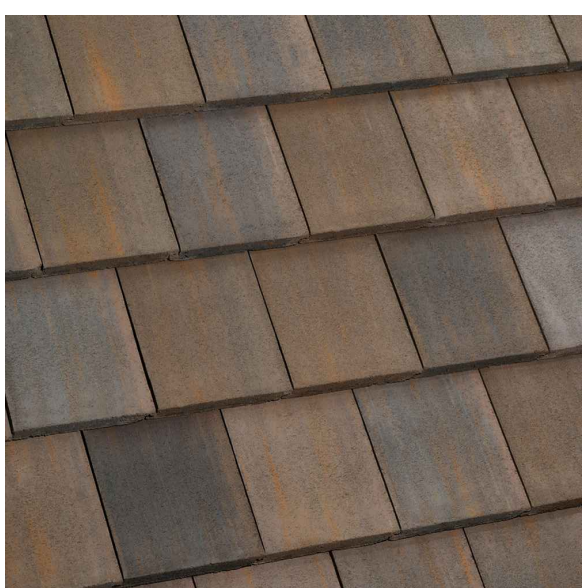

CONCRETE FLAT TILE
EAGLE ROOFING, BEL AIR - 8828 BRIDGEPORT BLEND



B200 - 2-PLEX



PLANTING LEGEND					
TREES	BOTANICAL NAME	COMMON NAME	SIZE	WUCOLS	QTY
	Tristania conferta	Brisbane Box	24" BOX	M	2
	Acer negundo	Box Elder	24" BOX	M	6
	Cercis occidentalis	Western Redbud	24" BOX	L	12
	Platanus racemosa	California Sycamore	36" BOX	M	16
	Prunus c. 'Kruter Vesuvius'	Purple Leaf Plum	36" BOX	M	5
	Quercus agrifolia	Coast Live Oak	36" BOX	L	7
	Laurus nobilis	Bay Laurel	15 GAL	L	40

ACCENT SHRUBS	BOTANICAL NAME	COMMON NAME	SIZE	WUCOLS	SPACING
	Prunus c. 'Bright n Tight'	Carolina Cherry Column	15 Gal	M	96" O.C.
	Pittosporum Tobira	Mock Orange	15 Gal	M	60" O.C.
SHRUBS	BOTANICAL NAME	COMMON NAME	SIZE	WUCOLS	SPACING
	Artemisia 'Powis Castle'	Powis Castle Sagebrush	1 Gal	M	36" O.C.
	Baccharis p. 'Pigeon Pointe'	Dwarf Coyote Brush	1 Gal	L	60" O.C.
	Boutleoua g. 'Blonde Ambition'	Blue Gramma Grass	1 Gal	L	24" O.C.
	Calylophus hartwegii	Sundrops	1 Gal	L	48" O.C.
	Festuca mairei	Atlas Fescue	1 Gal	L	36" O.C.
	Lavatera maritima	Bush Mallow	1 Gal	L	36" O.C.
	Leymus 'Canyon Prince'	Wild Rye	1 Gal	L	48" O.C.
	Salvia Greggii	Autumn Sage	1 Gal	L	36" O.C.

GROUNDCOVERS	BOTANICAL NAME	COMMON NAME	SIZE	WUCOLS	SPACING
	Carex tumulicola	Berkley Sedge	1 Gal	L	48" O.C.
	Marathon Ile	Dwarf Fescue	1 Gal	L	48" O.C.
	Myoporum p. 'pink'	Pink Racer	1 Gal	L	48" O.C.
	Marathon Ile	Dwarf Fescue	sod	H	--

- LEGEND**
- BOCCE BALL COURT
 - LAWN AREA WITH 6" WIDE CONCRETE MOWCURB
 - SEATING AREA WITH PATIO CHAIRS
 - SEATING AREA WITH TABLE, CHAIRS AND TRASH CAN
 - CONCRETE PATHWAY
 - PLAYGROUND AREA WITH RUBBER SURFACING AND 12" CONCRETE MOW CURB
 - VISITOR PARKING
 - SEAT WALL
 - TRANSFORMER
 - PET WASTE STATION WITH SIGNAGE (MAINTAINED BY HOA)
 - ILLUMINATED ADDRESS DIRECTORY
 - OVERHEAD SHADE STRUCTURE WITH ALUMINUM LATTICE TOP
 - MAILBOXES WITH PARKING STALL

GENERAL PLANTING AND EROSION NOTES:

WUCOLS ZONE FOR THIS PROJECT IS ZONE 3.

THIS PROJECT IS WITHIN A WILDLAND URBAN INTERFACE (WUI) AREA WITH VERY HIGH FIRE HAZARD SEVERITY ZONES.

FUEL MODIFIED DEFENSIBLE SPACE:

ZONE 1:
(HOA MAINTAINED) - HOMEOWNER LOTS PLANTED WITH FIRE RESISTANT VEGETATION AND MAINTAINED TO ZONE 1 CRITERIA BY EACH LOT OWNER. PLANTS LISTED IN THE PROHIBITED PLANT LIST FOUND IN APPENDIX A OF THE FUEL MODIFICATION PLAN SHALL NOT BE PLANTED. MAINTENANCE WILL BE ONGOING THROUGHOUT THE YEAR AS NEEDED. THE AREA IS PERMANENTLY IRRIGATED. SEE FIRE PROTECTION PLAN FOR DETAILS.

ZONE 2:
(HOA MAINTAINED) - THINNING AREAS LOCATED WITHIN THE COMMON AREA BETWEEN 50 AND 100 FEET FROM EACH STRUCTURE. THESE AREAS MAY INCLUDE SINGLE OR SMALL CLUSTERS OF TRIMMED, FIRE-RESISTANT NATIVE PLANTS UP TO 18 INCHES IN HEIGHT AND TRIMMED NATIVE TREES LIMBED UP TO 6 FEET FROM THE GROUND WHERE 50% OF THE VEGETATION IS REMOVED. SELECTED NATIVE PLANT CLUSTERS MUST BE SEPARATED BY AT LEAST 1 ½ TIMES THE MATURE HEIGHT OF THE RETAINED PLANTS. THE GROUND COVER, NATIVE PLANTS AND GRASSES BELOW THE TREE CANOPIES SHALL BE WEED WHIPPED OR MOWED TO 4" OR LESS IN HEIGHT. SEE FUEL MODIFICATION PLAN FOR DETAILS.

OWNER/DEVELOPER
WARMINGTON RESIDENTIAL
3090 PULLMAN ST
COSTA MESA, CA 92626
CONTACT: MATTHEW ESQUIVEL
EMAIL: MESQUIVEL@WARMINGTONGROUP.COM

ENGINEER
RICK ENGINEERING COMPANY
5620 FRIARS ROAD
SAN DIEGO, CA 92110
P: (619) 291-0707
CONTACT: CARLOS ALANIZ
EMAIL: CALANIZ@RICKENGINEERING.COM


LANDSCAPE
BMLA, INC
LANDSCAPE ARCHITECTS
310 NORTH JOY STREET
CORONA, CA 92879
P: (951) 737-1124
CONTACT: JEFF TROJANOWSKI
EMAIL: JEFFT@BMLA.NET

ASSESSOR'S PARCEL NUMBERS
378-190-01-00



PUBLIC UTILITIES/SERVICES
SEWER & WATER: PADRE DAM MUNICIPAL WATER DISTRICT
TELEPHONE: AT&T WIRELESS
GAS: SAN DIEGO GAS & ELECTRIC
ELECTRIC: SAN DIEGO GAS & ELECTRIC
FIRE PROTECTION: SANTEE FIRE DEPARTMENT

EARTHWORK QUANTITIES:
CUT = XXXX CY
FILL = XXXX CY
IMPORT = XXXX CY

- SHEET INDEX**
- LP-1 : OVERALL LANDSCAPE PLAN
 - LP-2 : ENLARGEMENTS
 - LP-3 : ENLARGEMENTS
 - LP-4 : WALL AND FENCE PLAN
 - LP-5 : OPEN SPACE EXHIBIT

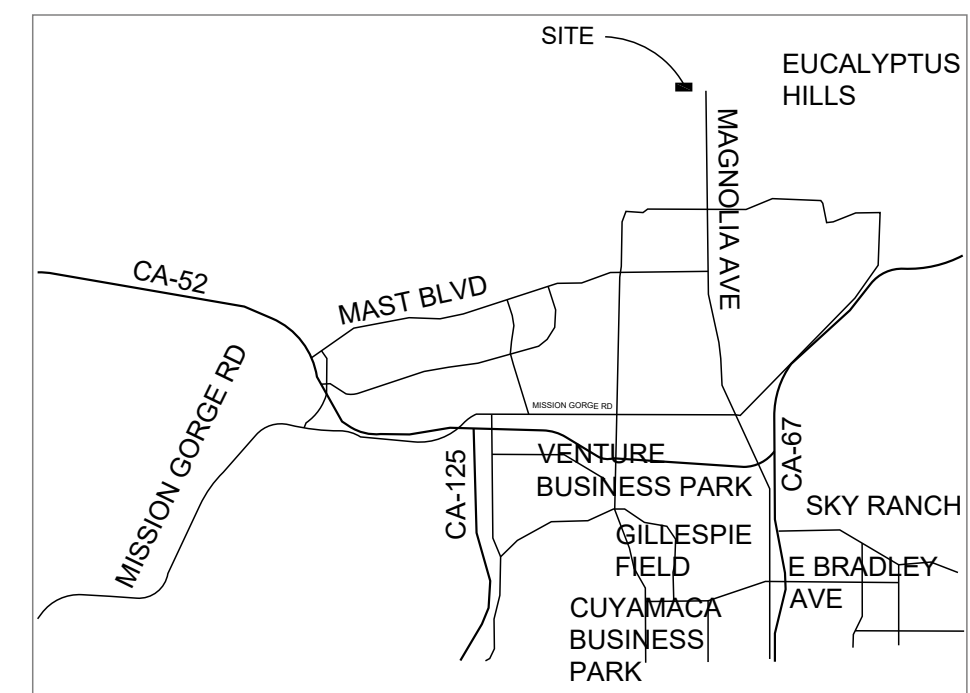

VICINITY MAP
NOT TO SCALE

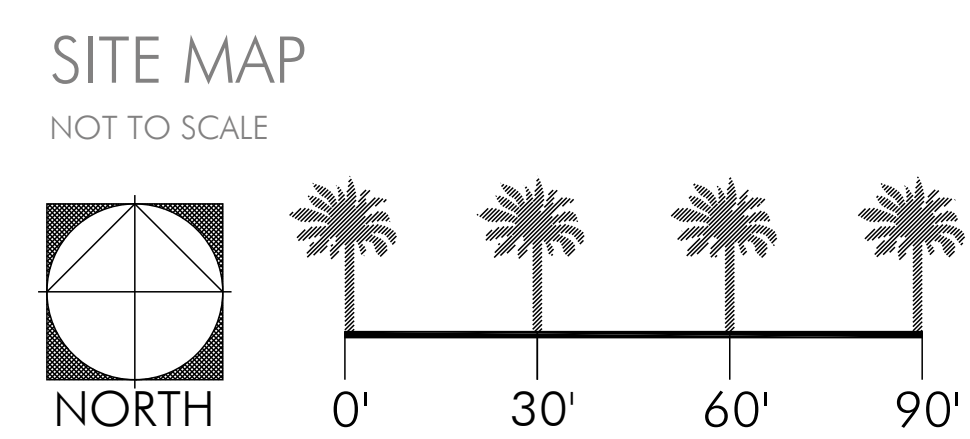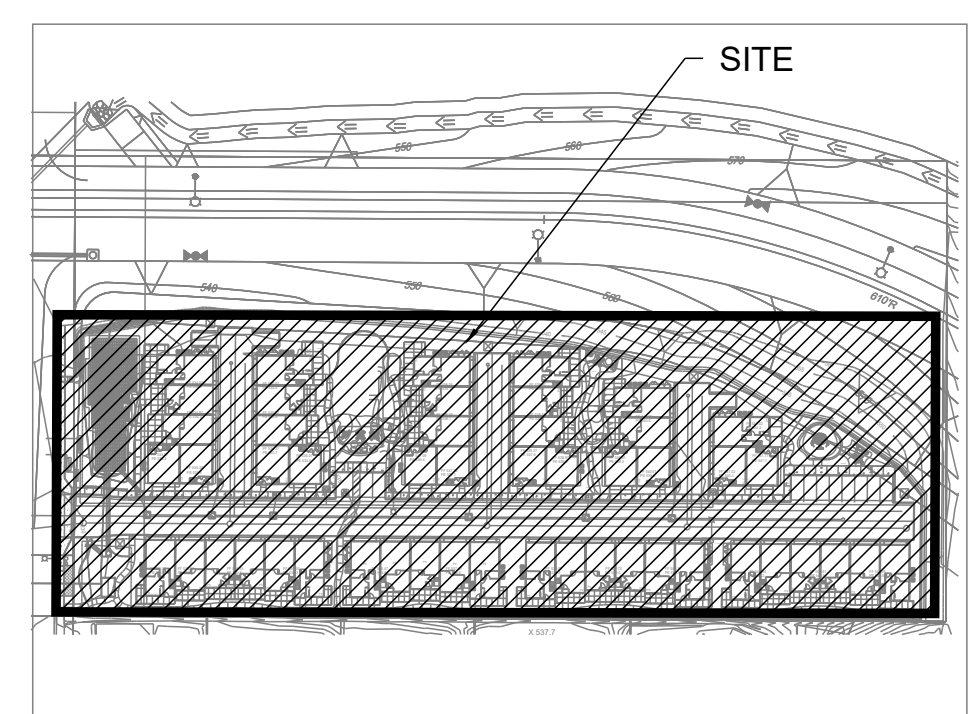

IRRIGATION CONCEPT NOTE:

THE IRRIGATION DESIGN WILL INCORPORATE THE LATEST IN SMART IRRIGATION TECHNOLOGIES. ALL NEW LANDSCAPE AREAS WILL INCLUDE HIGH EFFICIENCY, LOW WATER USE IRRIGATION EQUIPMENT AND METHODS. A SMART IRRIGATION CONTROLLER WITH A RAIN SHUT OFF DEVICE WILL ALSO BE INCORPORATED. BARK MULCH WILL BE USED TO RETAIN MOISTURE AND REDUCE EVAPORATION AND AN IRRIGATION SCHEDULE WILL BE PROVIDED TO PROGRAM THE CONTROLLER. TWO IRRIGATION SCHEDULES SHALL BE PREPARED, ONE FOR PLANT ESTABLISHMENT AND ONE FOR MAINTENANCE. ALL NEW IRRIGATION SYSTEMS WILL COMPLY WITH ALL CURRENT LANDSCAPE GUIDELINES.


LANDSCAPE CONCEPT NOTE:

THIS LANDSCAPE WILL CONSIST OF A MIX OF CALIFORNIA-NATIVE AND DROUGHT TOLERANT SHRUBS AND GROUNDCOVER. ALL PLANTS HAVE BEEN CHOSEN FROM THE LOW OR MEDIUM WATER USE CATEGORY ACCORDING TO WUCOLS. PLANTS HAVE BEEN CHOSEN TO CREATE A UNIFORM THEME ACROSS THE SITE CONSISTING OF MEDITERRANEAN AND CALIFORNIA FRIENDLY PLANT MATERIAL. MAINTENANCE AND LONGEVITY OF PLANT MATERIAL HAS BEEN TAKEN INTO CONSIDERATION. ROOT PANELS AND BARRIERS WILL BE UTILIZED ON ALL TREES NECESSARY, CONSISTENT WITH ALL STANDARDS AND SPECIFICATIONS. A 3" LAYER OF BARK MULCH WILL BE USED IN ALL LANDSCAPE AREAS. ALL LANDSCAPE AREAS WILL CONFORM TO ALL CURRENT LANDSCAPE GUIDELINES.

NOTE:

A MINIMUM OF 10% OF THE TOTAL OFF-STREET PARKING AREA SHALL BE LANDSCAPED.

TOTAL STALLS:	14
STALLS WITH LANDSCAPING ADJACENT:	4
PERCENTAGE OF LANDSCAPED STALLS:	28%

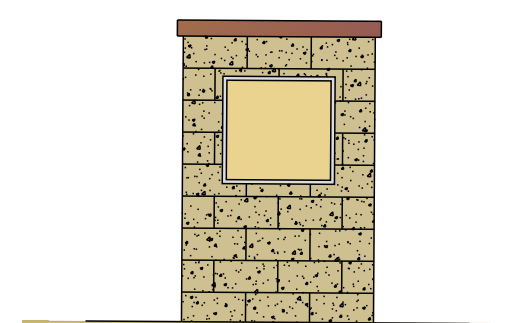

- ⑪ PROJECT DIRECTORY:
- 3'X3' DIRECTORY BEHIND PLEXI-GLASS AND STEEL FRAME. INSET INTO CMU STRUCTURE. BACKLIT PER FIRE DEPARTMENT REQUIREMENTS

SANTEE - SUMMIT AVENUE



310 NORTH JOY STREET | CORONA, CA 92879
T: 951.737.1124 | F: 951.737.6551


OVERALL LANDSCAPE PLAN LP-1

CONCEPTUAL LANDSCAPE PLAN

PREPARED FOR WARMINGTON RESIDENTIAL SOUTHERN CALIFORNIA DIVISION

3090 PULLMAN ST COSTA MESA, CALIFORNIA 92626 PH: 714-557-5511

01/27/2025

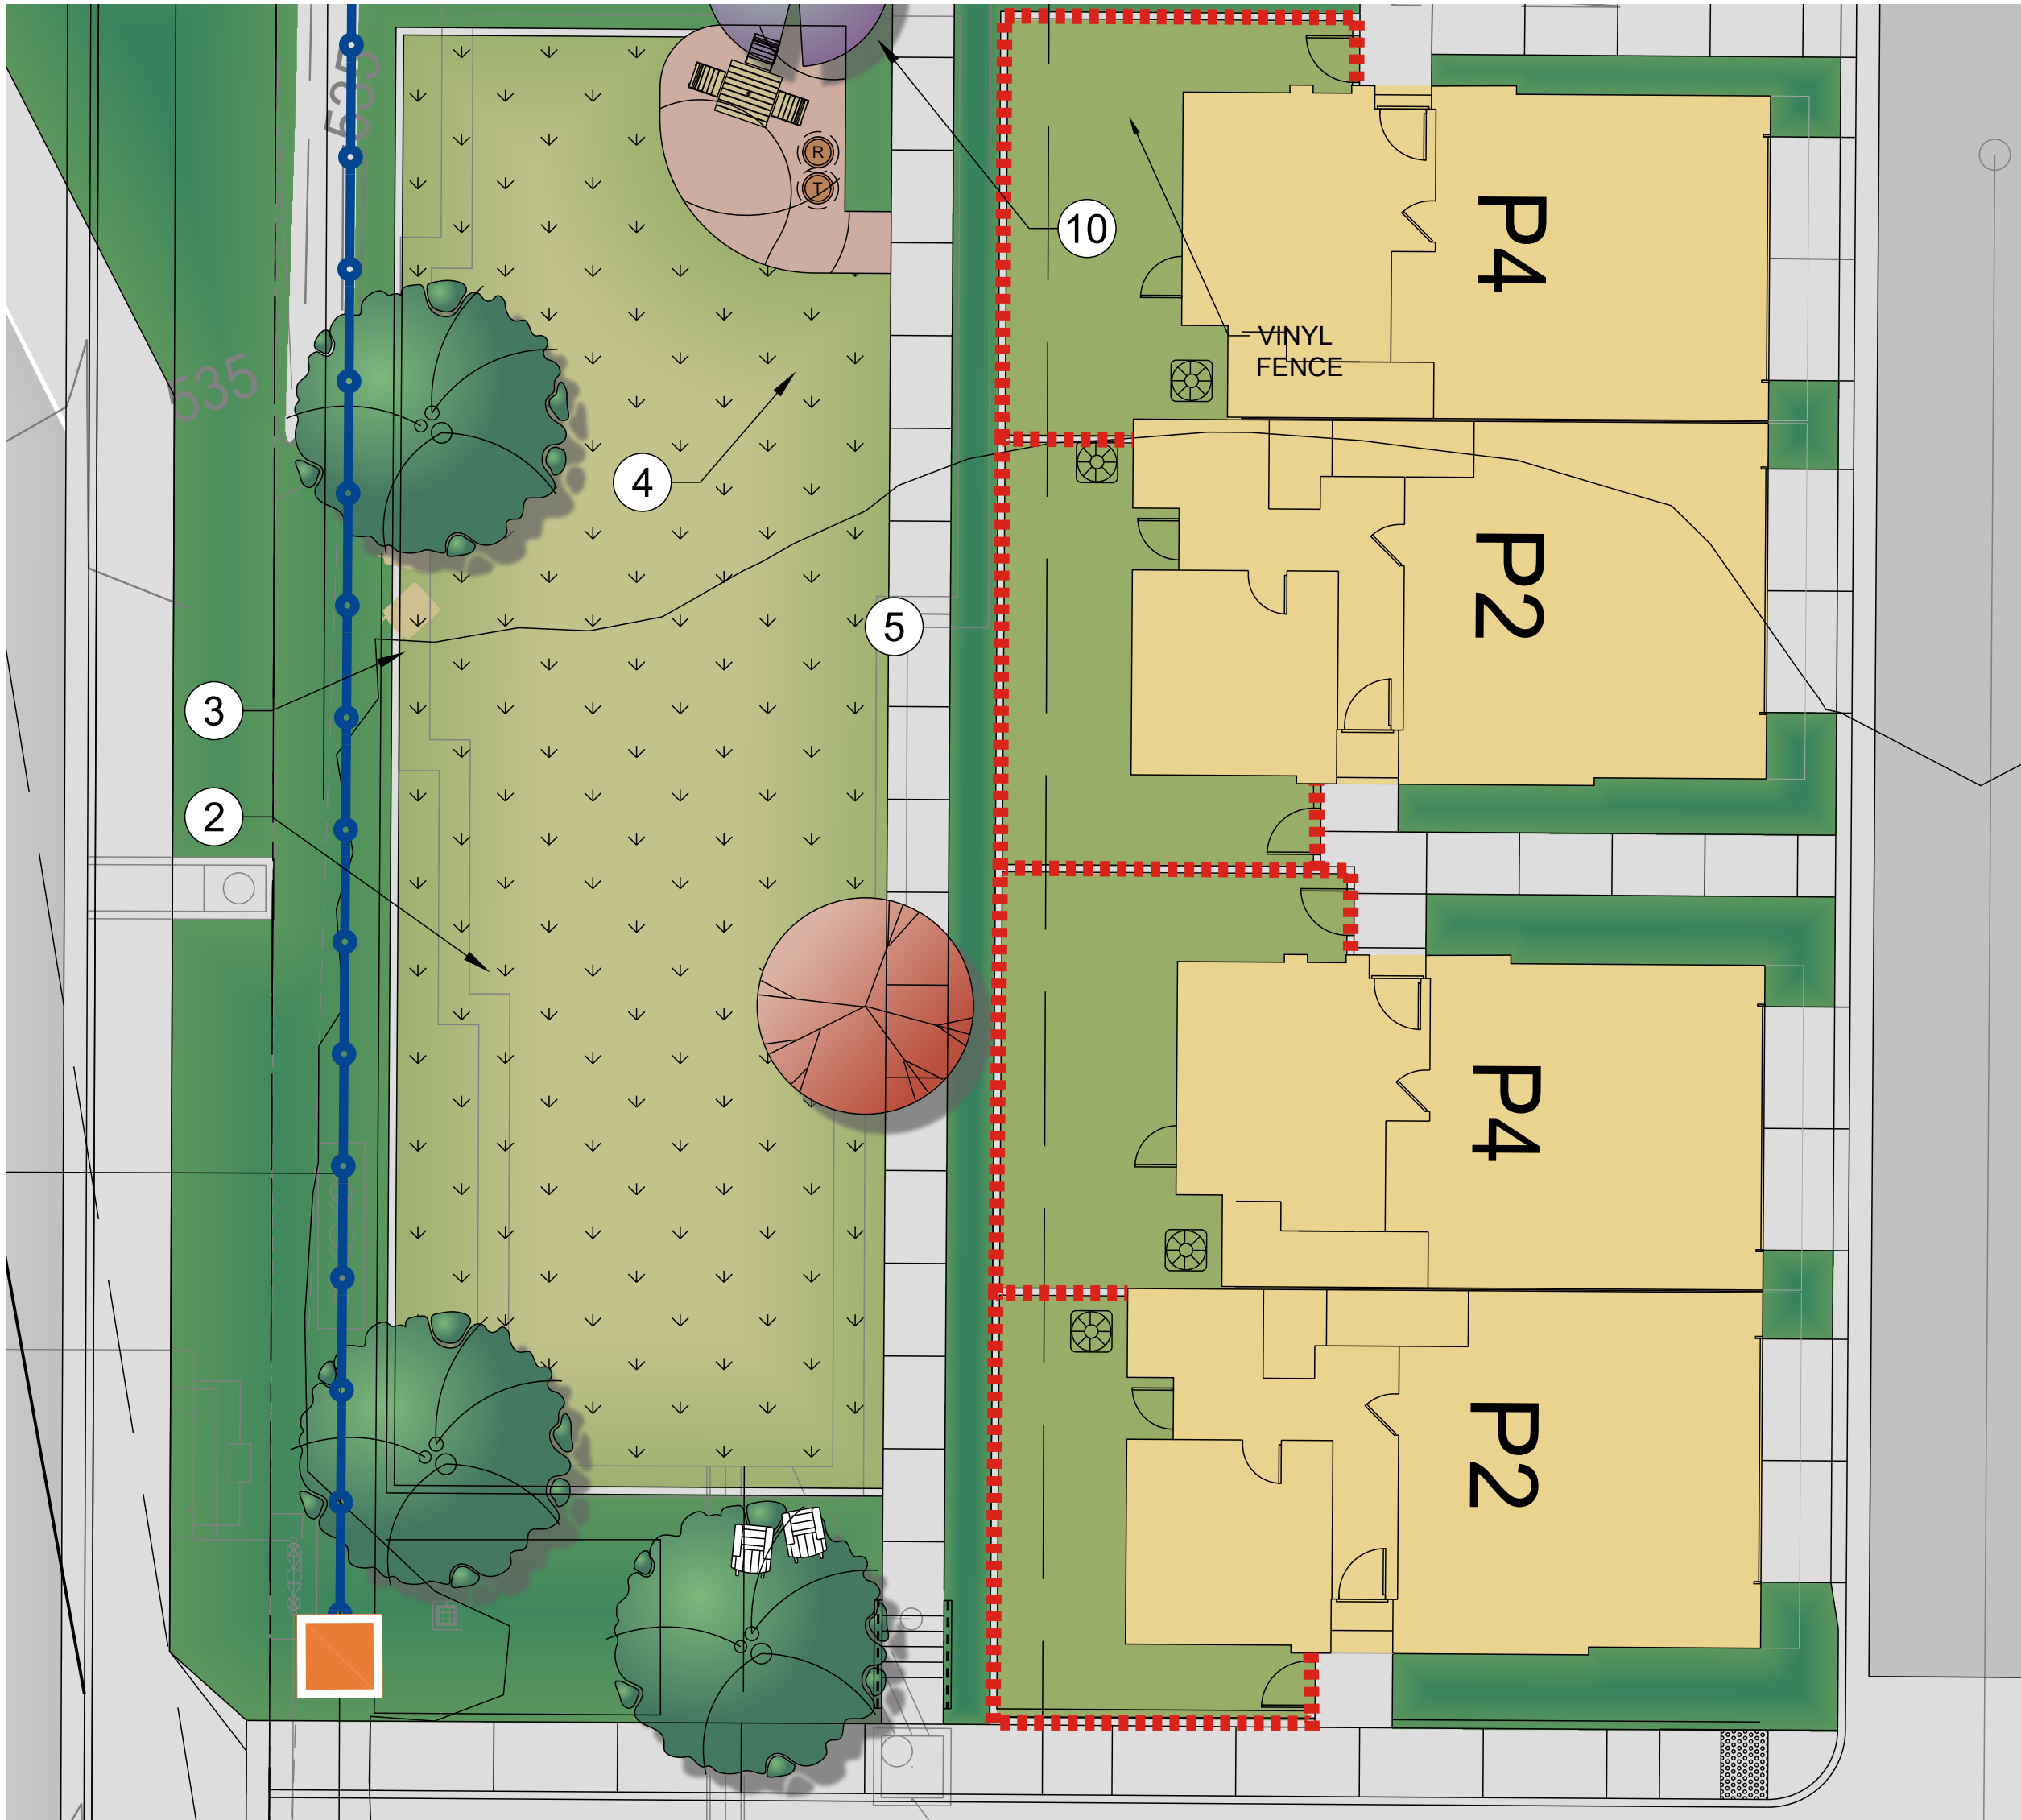

RECREATION AREA ENLARGEMENT - A
SCALE: 1"=10'-0"

LANDSCAPE NOTES:
1. PROVIDE 3" LAYER OF MULCH (MIN.) IN SHRUB BEDS AND UNPLANTED AREAS; 2" LAYER OF MULCH IN GROUND COVER AREAS;
3" LAYER OF SHREDDED, STABILIZING MULCH FOR SLOPES WITHIN THE PROPERTY LIMITS. SLOPES WITHIN THE CONSERVATION EASEMENT AND TEMPORARY SLOPES ON THE ACCESS ROAD SHALL RECEIVE A NON-IRRIGATED HYDROSEED MIX WITH A SLOPE STABILIZATION BINDER.
2. TREES SHALL BE STAKED WITH 2-3 STAKES AND 6 TREE TIES PER COUNTY STANDARD DETAILS. USE TRIPLE STAKING WITH 3" DIAMETER STAKES IN HIGH WIND AREAS.
3. ROOT BARRIERS SHALL BE INSTALLED FOR TREES WITHIN 6' (MIN.) OF HARDSCAPE PER COUNTY STANDARD DETAILS. ROOT BARRIER SHALL NOT ENCIRCLE THE TREE ROOT BALL BUT SHALL BE LOCATED AT EDGE OF HARDSCAPE AND EXTEND BEYOND CENTER OF TREE A MINIMUM OF 5' IN EACH DIRECTION.


IRRIGATION SYSTEM DESIGN STATEMENT
A PERMANENT AUTOMATIC IRRIGATION SYSTEM SHALL BE DESIGNED AND INSTALLED TO IRRIGATE ALL PLANTING AREAS. THE DESIGN OF THE IRRIGATION SYSTEM SHALL EMPHASIZE WATER CONSERVATION AND PROVIDE EFFICIENT AND UNIFORM DISTRIBUTION OF IRRIGATION WATER. THE SYSTEM SHALL BE DESIGNED TO UTILIZE RECYCLED WATER WHEN IT BECOMES AVAILABLE, IN ACCORDANCE WITH STATE OF CALIFORNIA AND LOCAL WATER DISTRICT RULES AND REGULATIONS.

IRRIGATION NOTES:
THE FOLLOWING ITEMS WILL BE INCORPORATED INTO THE FINAL IRRIGATION DESIGN PLANS AND SPECIFICATIONS:
1. SMART CONTROLLER WITH AN ET GAGE WITH ACCESS TO REAL-TIME ET (MINIMUM CONTROLLER RATING SHALL BE LIGHT COMMERCIAL)
2. MASTER VALVE AND FLOW SENSOR
3. RAIN SENSING DEVICE
4. ANTI-DRAIN CHECK VALVES
5. PRESSURE REGULATOR
6. HYDROZONES WILL BE PROPERLY DESIGNATED
7. NO OVERHEAD IRRIGATION WITHIN 24" OF NON-PERMEABLE SURFACES. (NO RESTRICTIONS TO METHOD IF ADJACENT TO PERMEABLE SURFACE WITH NO RUNOFF/OVERSPRAY)
8. SUBSURFACE OR LOW-VOLUME IRRIGATION WILL BE USED FOR IRREGULARLY SHAPED AREAS, OR AREAS LESS THAN 10 FEET IN WIDTH

PRIOR TO PROJECT CONSTRUCTION, I AGREE TO SUBMIT A COMPLETE LANDSCAPE CONSTRUCTION DOCUMENT PACKAGE THAT COMPLIES WITH THE REQUIREMENTS OF APPLICABLE ORDINANCES, INCLUDING BUT NOT NECESSARILY LIMITED TO ORDINANCE NO. 859.3; ORDINANCE 348, ORDINANCE 461; PROJECT CONDITIONS OF APPROVAL; AND IN SUBSTANTIAL CONFORMANCE WITH THE APPROVED LANDSCAPE CONCEPT PLAN. SHOULD THE ORDINANCES BE REVISED, THESE PLANS MAY BE SUBJECT TO CHANGE.

APPLICANT'S SIGNATURE _____ DATE _____

NOTE:
PROPOSED MAINTENANCE ENTITY (OR ENTITIES) FOR ON-SITE AND OFF-SITE (ROW) AREAS INDICATED AND NOTED.

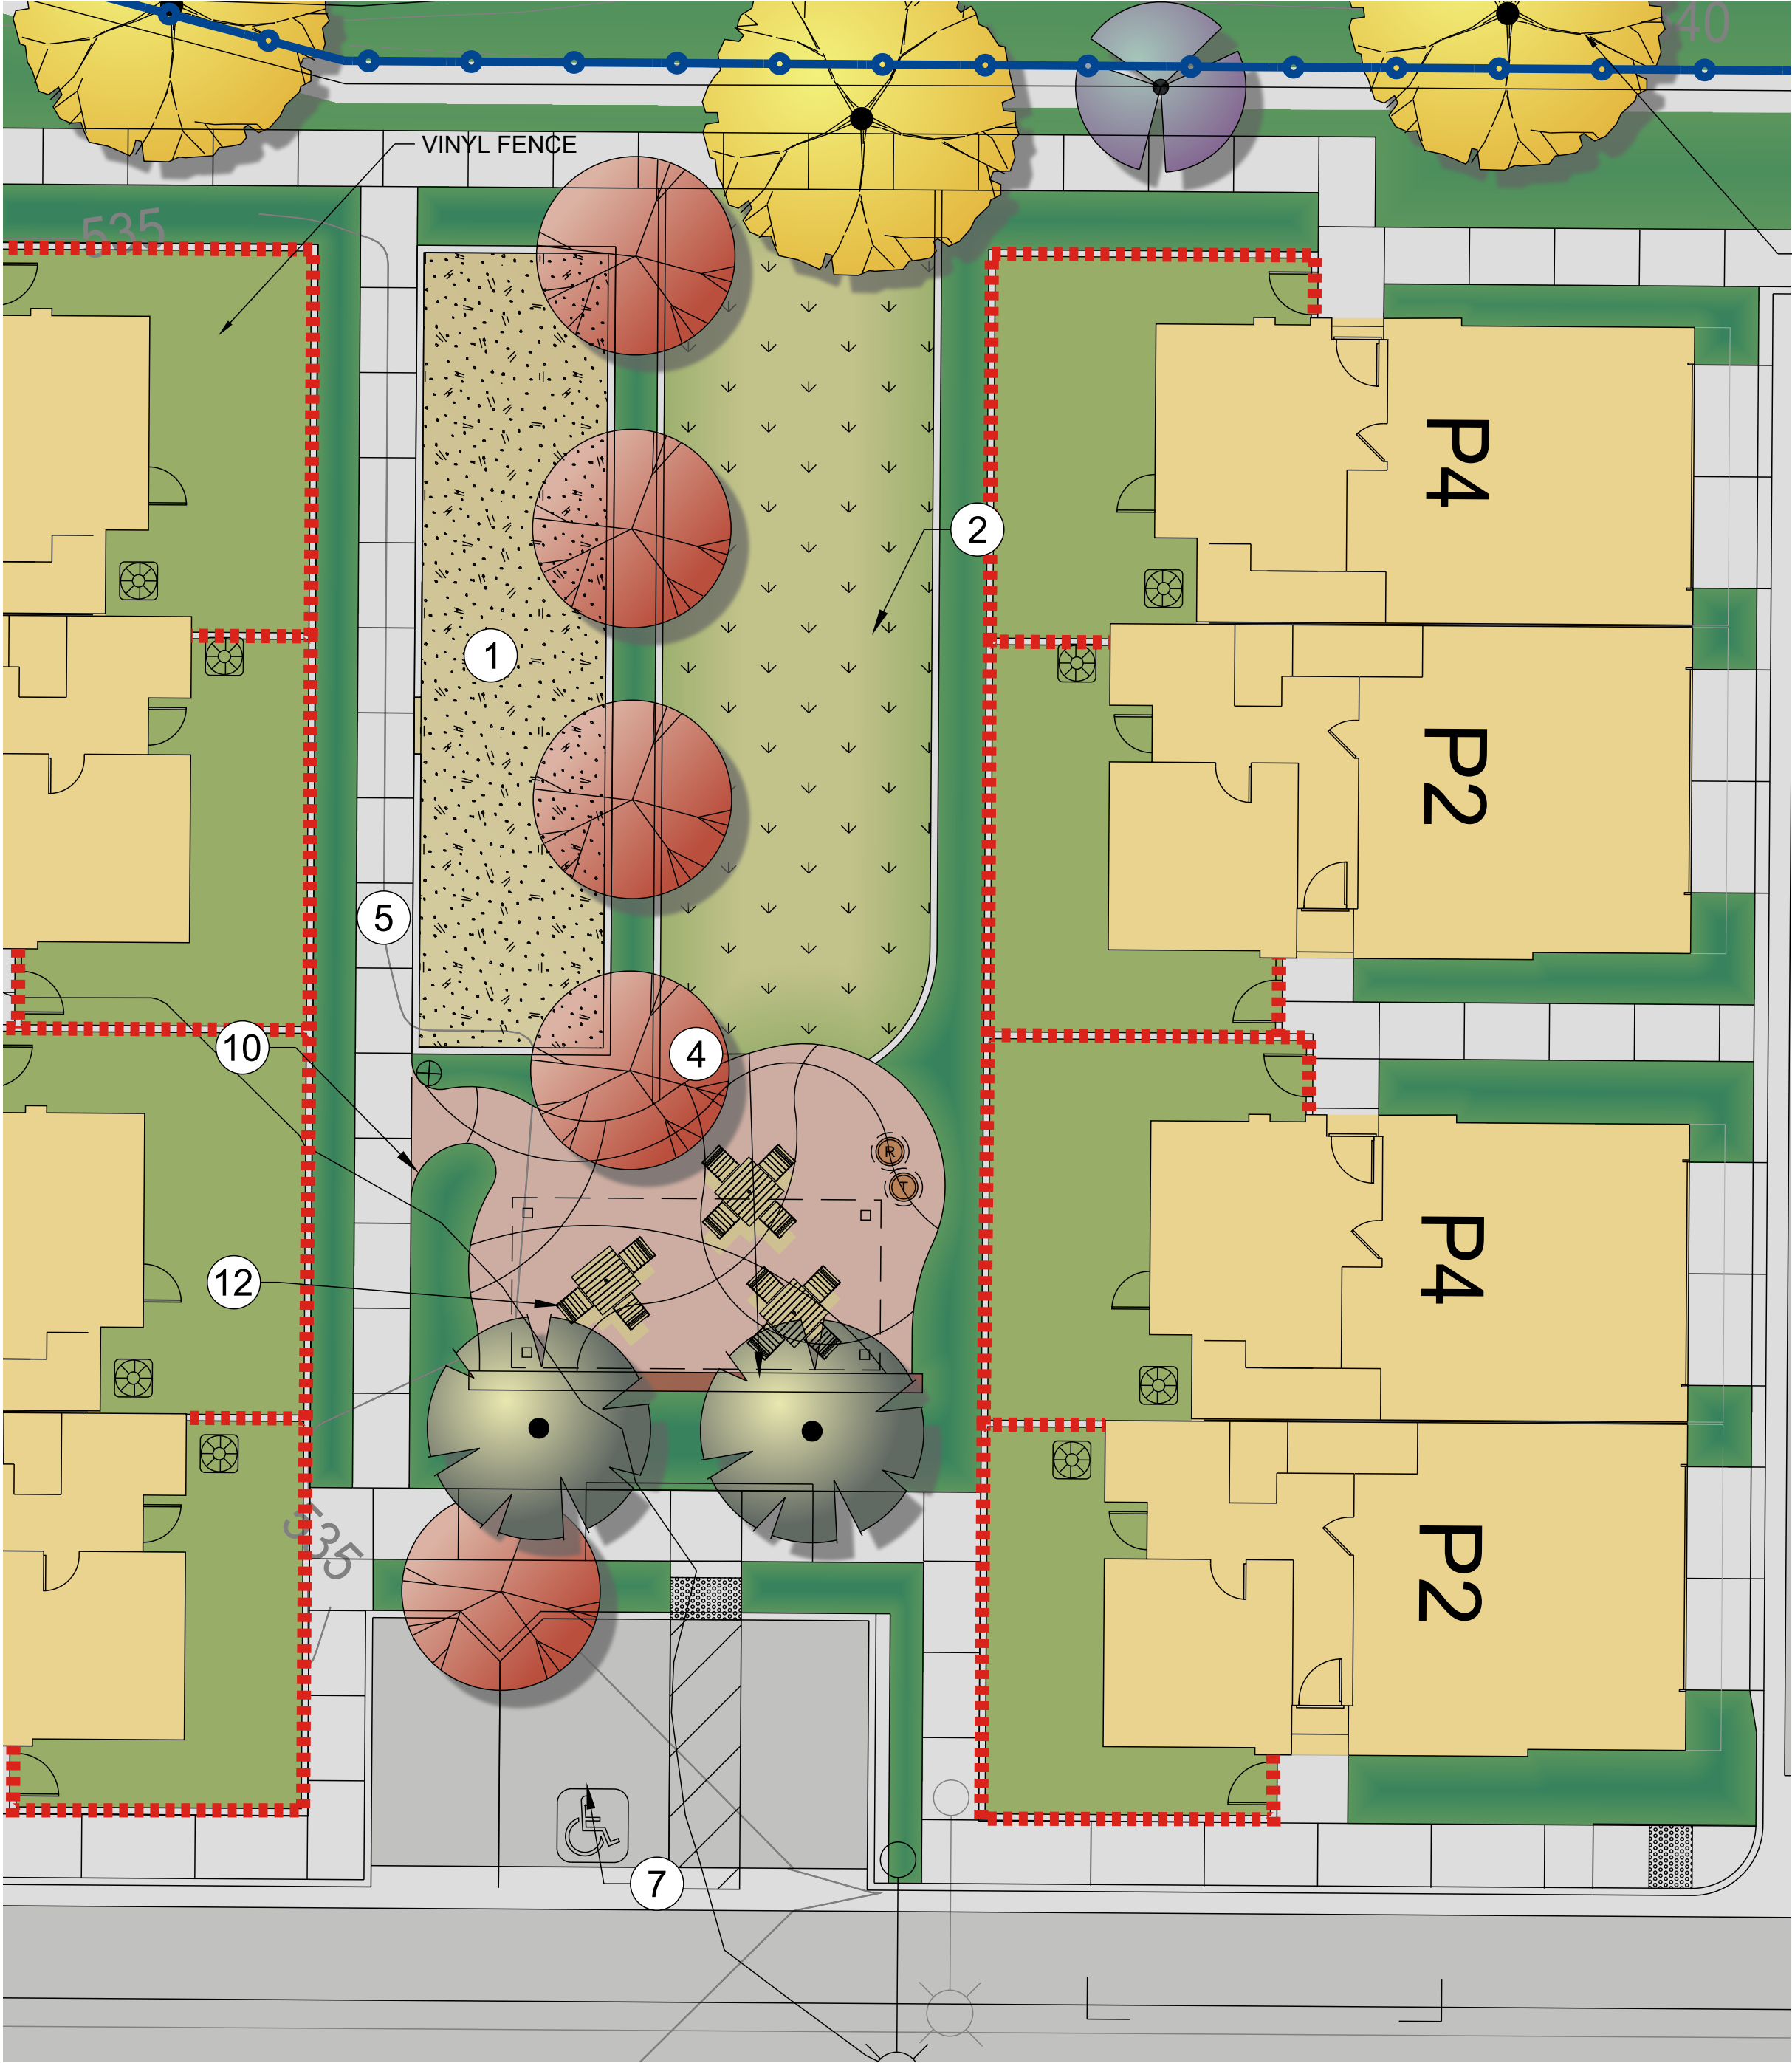

OPEN SPACE AREA ENLARGEMENT - B
SCALE: 1"=10'-0"

- LEGEND**
1. BOCCE BALL COURT
 2. LAWN AREA WITH 6" WIDE CONCRETE MOWCURB
 3. SEATING AREA WITH PATIO CHAIRS
 4. SEATING AREA WITH TABLE, CHAIRS AND TRASH CAN
 5. CONCRETE PATHWAY
 6. PLAYGROUND AREA WITH RUBBER SURFACING AND 12" CONCRETE MOW CURB
 7. VISITOR PARKING
 8. SEAT WALL
 9. TRANSFORMER
 10. PET WASTE STATION WITH SIGNAGE (MAINTAINED BY HOA)
 11. ILLUMINATED ADDRESS DIRECTORY
 12. OVERHEAD SHADE STRUCTURE WITH ALUMINUM LATTICE TOP
 13. MAILBOXES WITH PARKING STALL

OWNER/DEVELOPER
WARMINGTON RESIDENTIAL
3090 PULLMAN ST
COSTA MESA, CA 92626
CONTACT: MATTHEW ESQUIVEL
EMAIL: MESQUIVEL@WARMINGTONGROUP.COM


ENGINEER
RICK ENGINEERING COMPANY
5620 FRIARS ROAD
SAN DIEGO, CA 92110
P: (619) 291-0707
CONTACT: CARLOS ALANIZ
EMAIL: CALANIZ@RICKENGINEERING.COM

LANDSCAPE
BMLA, INC
LANDSCAPE ARCHITECTS
310 NORTH JOY STREET
CORONA, CA 92879
P: (951) 737-1124
CONTACT: JEFF TROJANOWSKI
EMAIL: JEFFT@BMLA.NET

ASSESSOR'S PARCEL NUMBERS
378-190-01-00

PUBLIC UTILITIES/SERVICES
SEWER & WATER:
PADRE DAM MUNICIPAL WATER DISTRICT
TELEPHONE:
AT&T WIRELESS
GAS:
SAN DIEGO GAS & ELECTRIC
ELECTRIC:
SAN DIEGO GAS & ELECTRIC
FIRE PROTECTION:
SANTÉE FIRE DEPARTMENT

EARTHWORK QUANTITIES :
CUT = XXXX CY
FILL = XXXX CY
IMPORT = XXXX CY

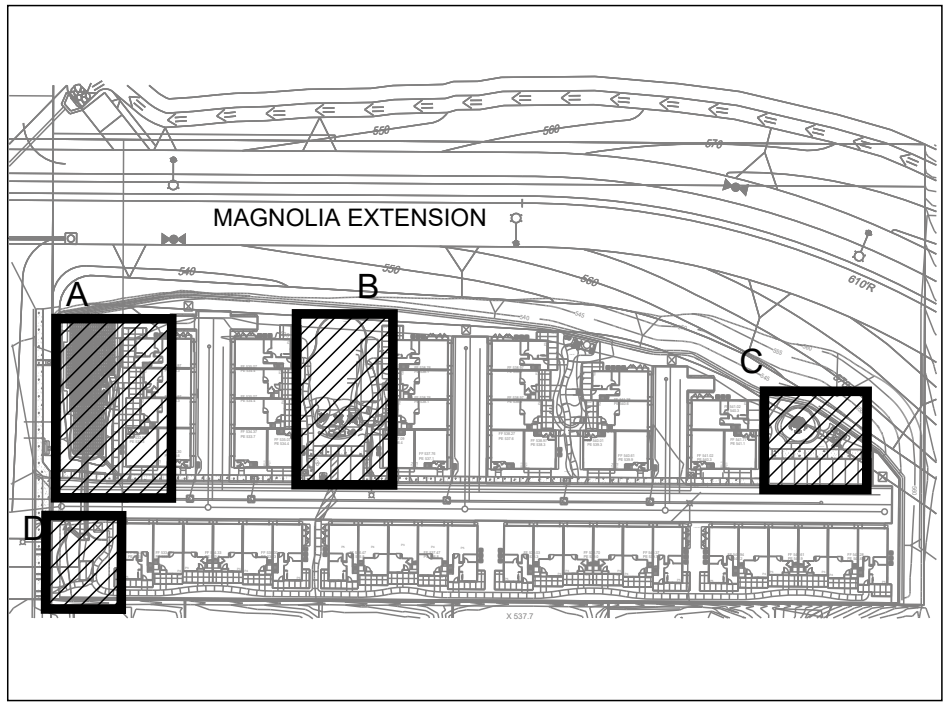


KEY MAP
NOT TO SCALE

SANTÉE - SUMMIT AVENUE





310 NORTH JOY STREET | CORONA, CA 92879
T: 951.737.1124 | F: 951.737.6551

ENLARGEMENTS LP-2

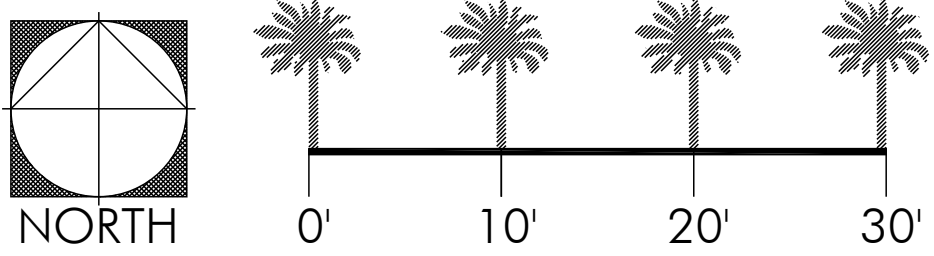

CONCEPTUAL LANDSCAPE PLAN
PREPARED FOR WARMINGTON RESIDENTIAL SOUTHERN CALIFORNIA DIVISION
3090 PULLMAN ST COSTA MESA, CALIFORNIA 92626 PH: 714-557-5511
01/27/2025

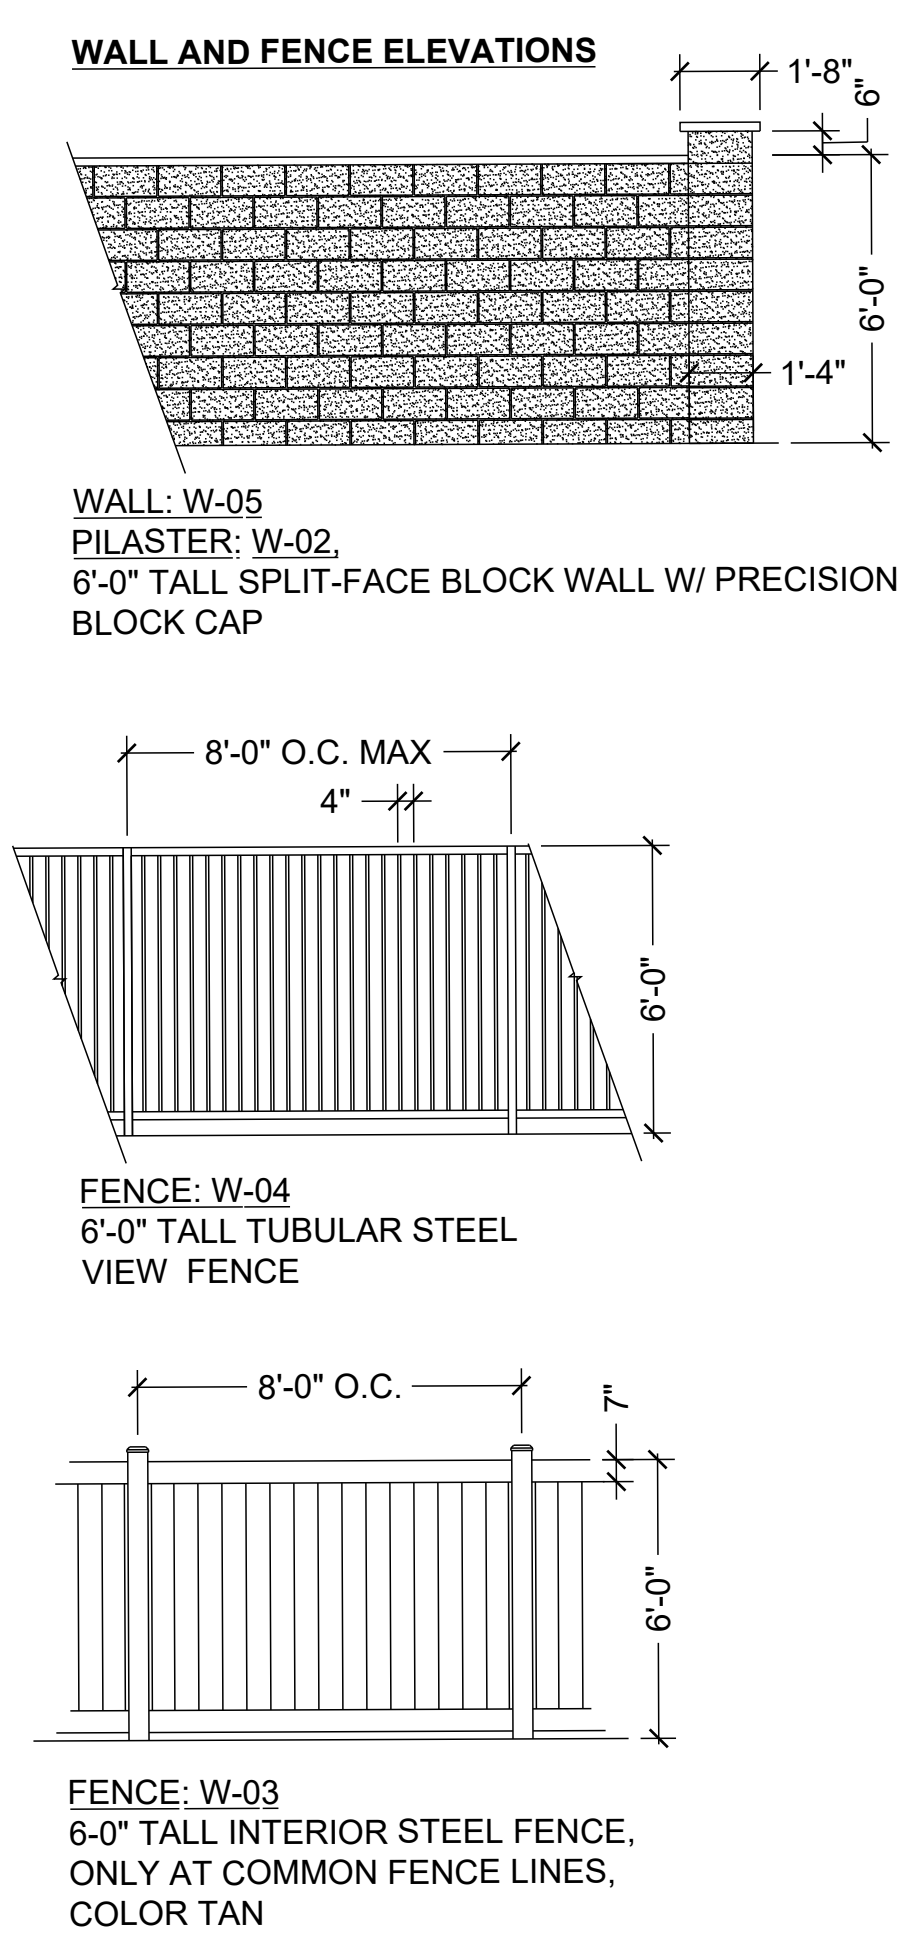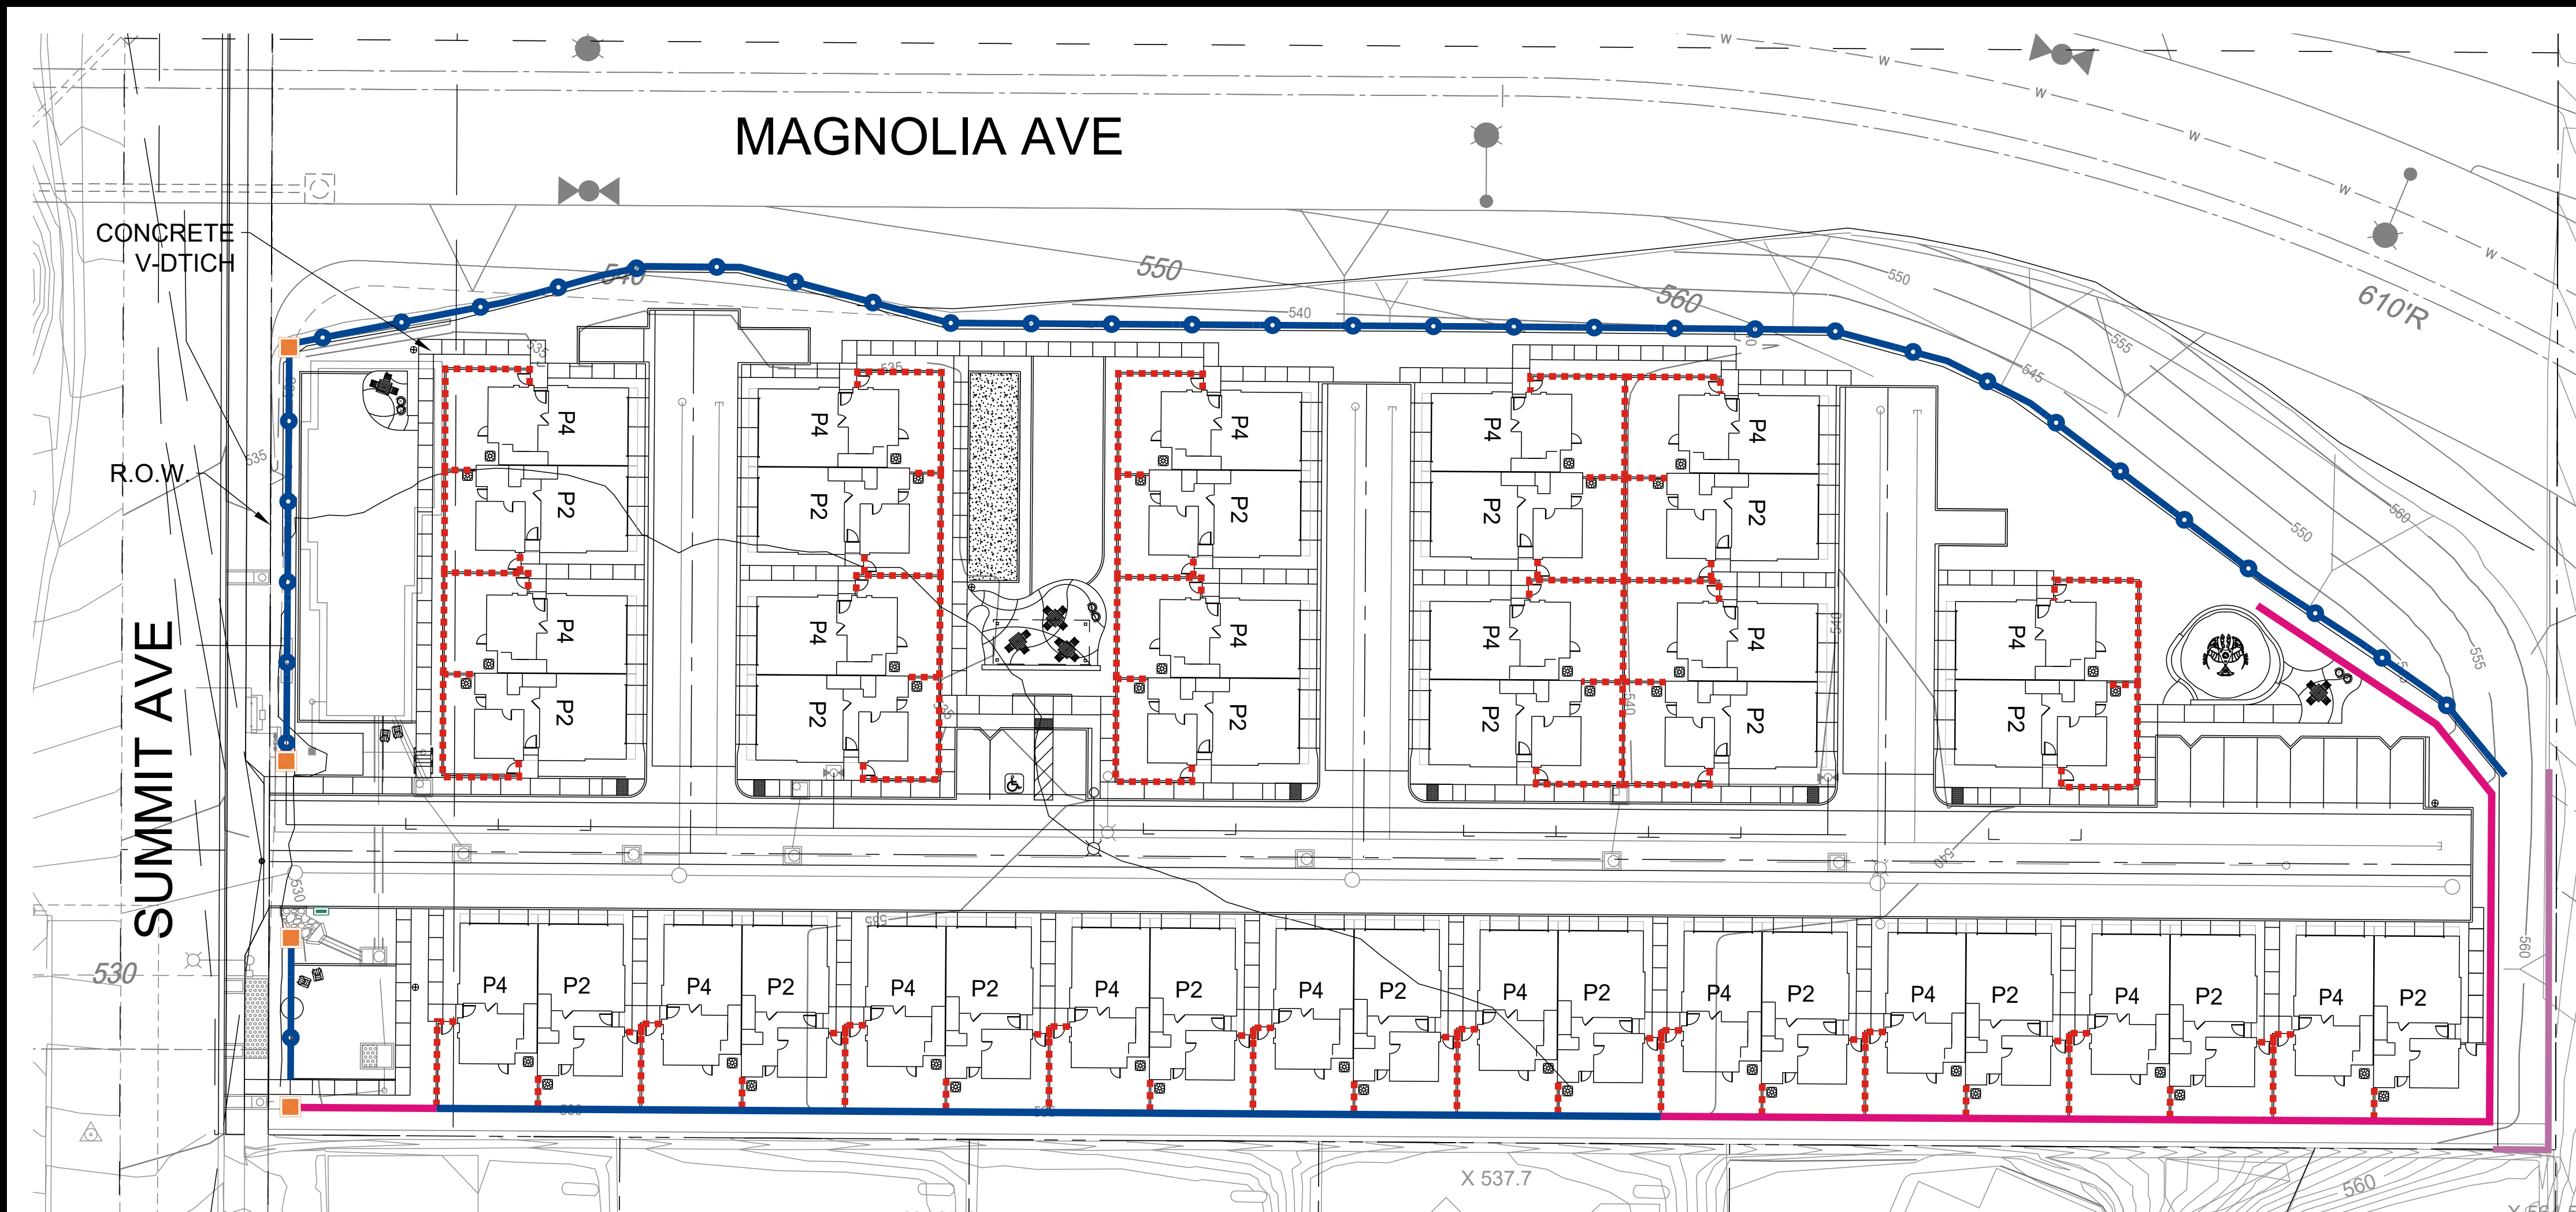

OWNER/DEVELOPER
WARMINGTON RESIDENTIAL
3090 PULLMAN ST
COSTA MESA, CA 92626
CONTACT: MATTHEW ESQUIVEL
EMAIL: MESQUIVEL@WARMINGTONGROUP.COM

ENGINEER
RICK ENGINEERING COMPANY
5620 FRIARS ROAD
SAN DIEGO, CA 92110
P: (619) 291-0707
CONTACT: CARLOS ALANIZ
EMAIL: CALANIZ@RICKENGINEERING.COM



LANDSCAPE
BMLA, INC
LANDSCAPE ARCHITECTS
310 NORTH JOY STREET
CORONA, CA 92879
P: (951) 737-1124
CONTACT: JEFF TROJANOWSKI
EMAIL: JEFFT@BMLA.NET

ASSESSOR'S PARCEL NUMBERS
378-190-01-00

PUBLIC UTILITIES/SERVICES
SEWER & WATER: PADRE DAM MUNICIPAL WATER DISTRICT
TELEPHONE: AT&T WIRELESS
GAS: SAN DIEGO GAS & ELECTRIC
ELECTRIC: SAN DIEGO GAS & ELECTRIC
FIRE PROTECTION: SANTEE FIRE DEPARTMENT

EARTHWORK QUANTITIES:
CUT = XXXX CY
FILL = XXXX CY
IMPORT = XXXX CY

WALL AND FENCE LEGEND	
CODE/SYMBOL	DESCRIPTION
W-01 	RETAINING WALL PER CIVIL ENGINEER PLANS. COLOR TO BE TAN
W-02 	6'-6" TALL SPLIT-FACE BLOCK PILASTER W/ PRECISION BLOCK CAP
W-03 	6'-0" TALL INTERIOR STEEL FENCE, COLOR TAN
W-04 	6'-0" TALL TUBULAR STEEL FENCE
W-05 	6'-0" HIGH SPLIT-FACE BLOCK WALL
W-06 	ILLUMINATED ADDRESS DIRECTORY
W-07 	STEEL FENCE ON RETAINING WALL
W-08 	CABLE GUARD FENCE ON RETAINING WALL

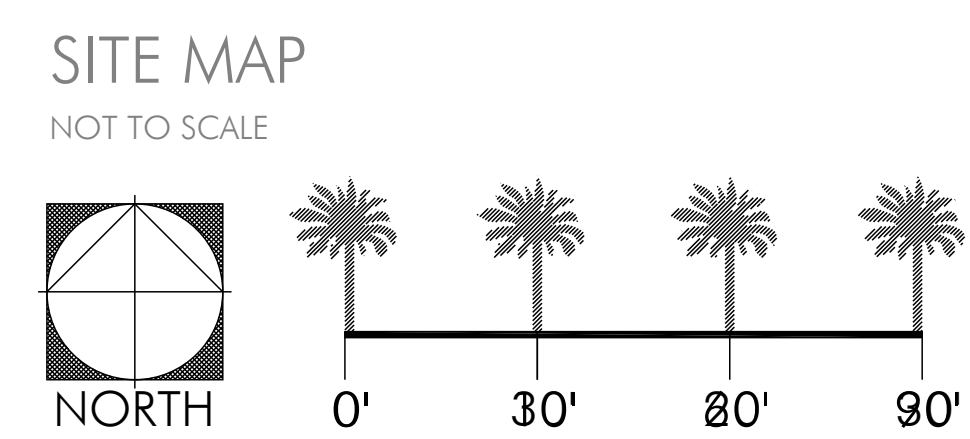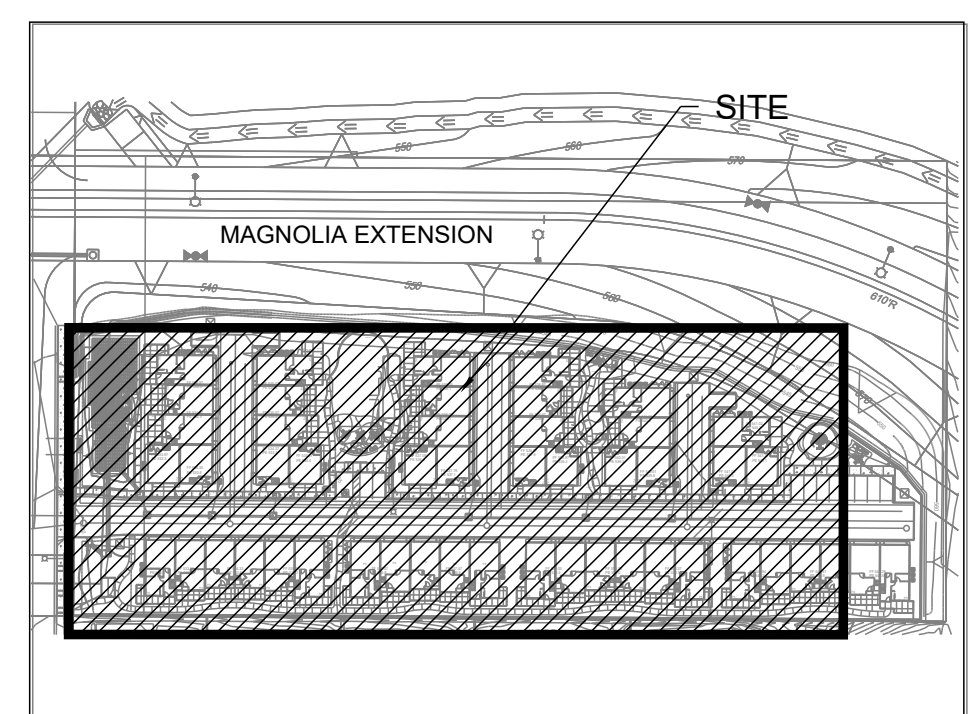


SANTEE - SUMMIT AVENUE

WALL AND FENCE PLAN LP-4




310 NORTH JOY STREET | CORONA, CA 92879
T: 951.737.1124 | F: 951.737.6551

CONCEPTUAL LANDSCAPE PLAN
PREPARED FOR WARMINGTON RESIDENTIAL SOUTHERN CALIFORNIA DIVISION
3090 PULLMAN ST COSTA MESA, CALIFORNIA 92626 PH: 714-557-5511
01/27/2025

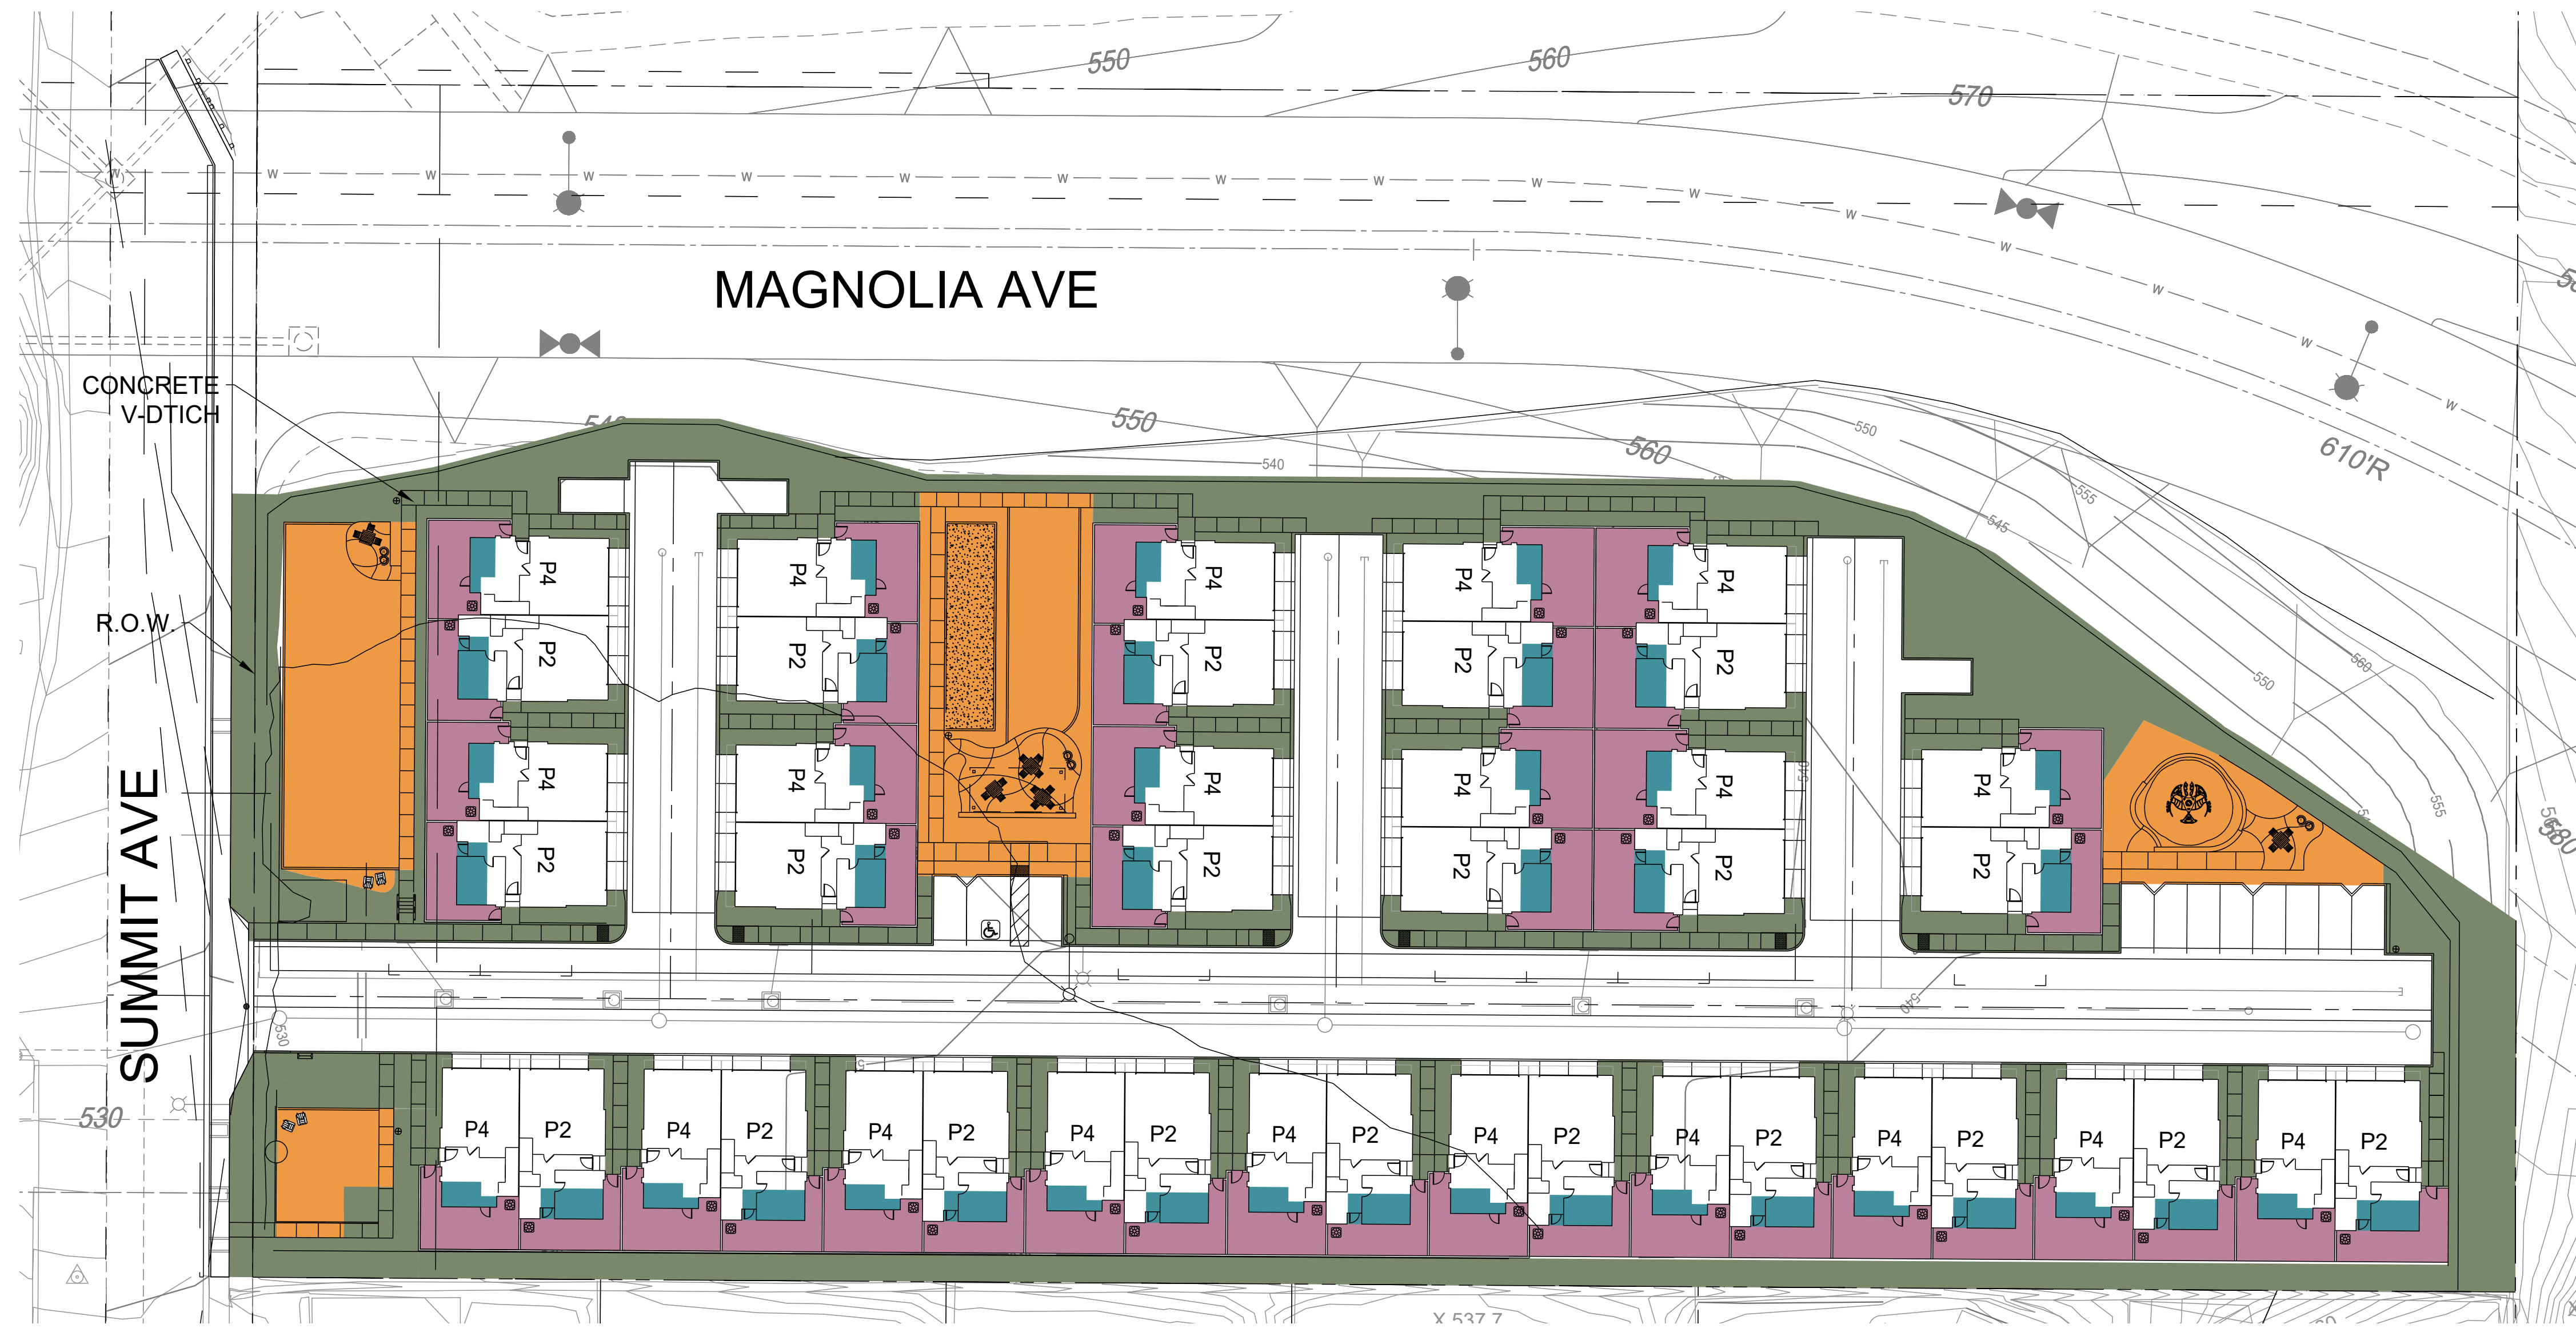

OPEN SPACE REQUIREMENTS


	PRIVATE OPEN SPACE:	
	REQUIRED:	4,200 SF 100 SF. PER UNIT (42 UNITS)
	PROVIDED	
	GROUND FLOOR:	15,168 SF
	UPPER DECKS:	4,827 SF
	TOTAL:	19,995 SF
	ACTIVE COMMON OPEN SPACE:	
	REQUIRED:	6,300 SF 150 SF. PER UNIT (42 UNITS)
	PROVIDED:	11,602 SF (PARK: 4,965 SF)
	PASSIVE COMMON OPEN SPACE:	
	PROVIDED:	30,807 SF

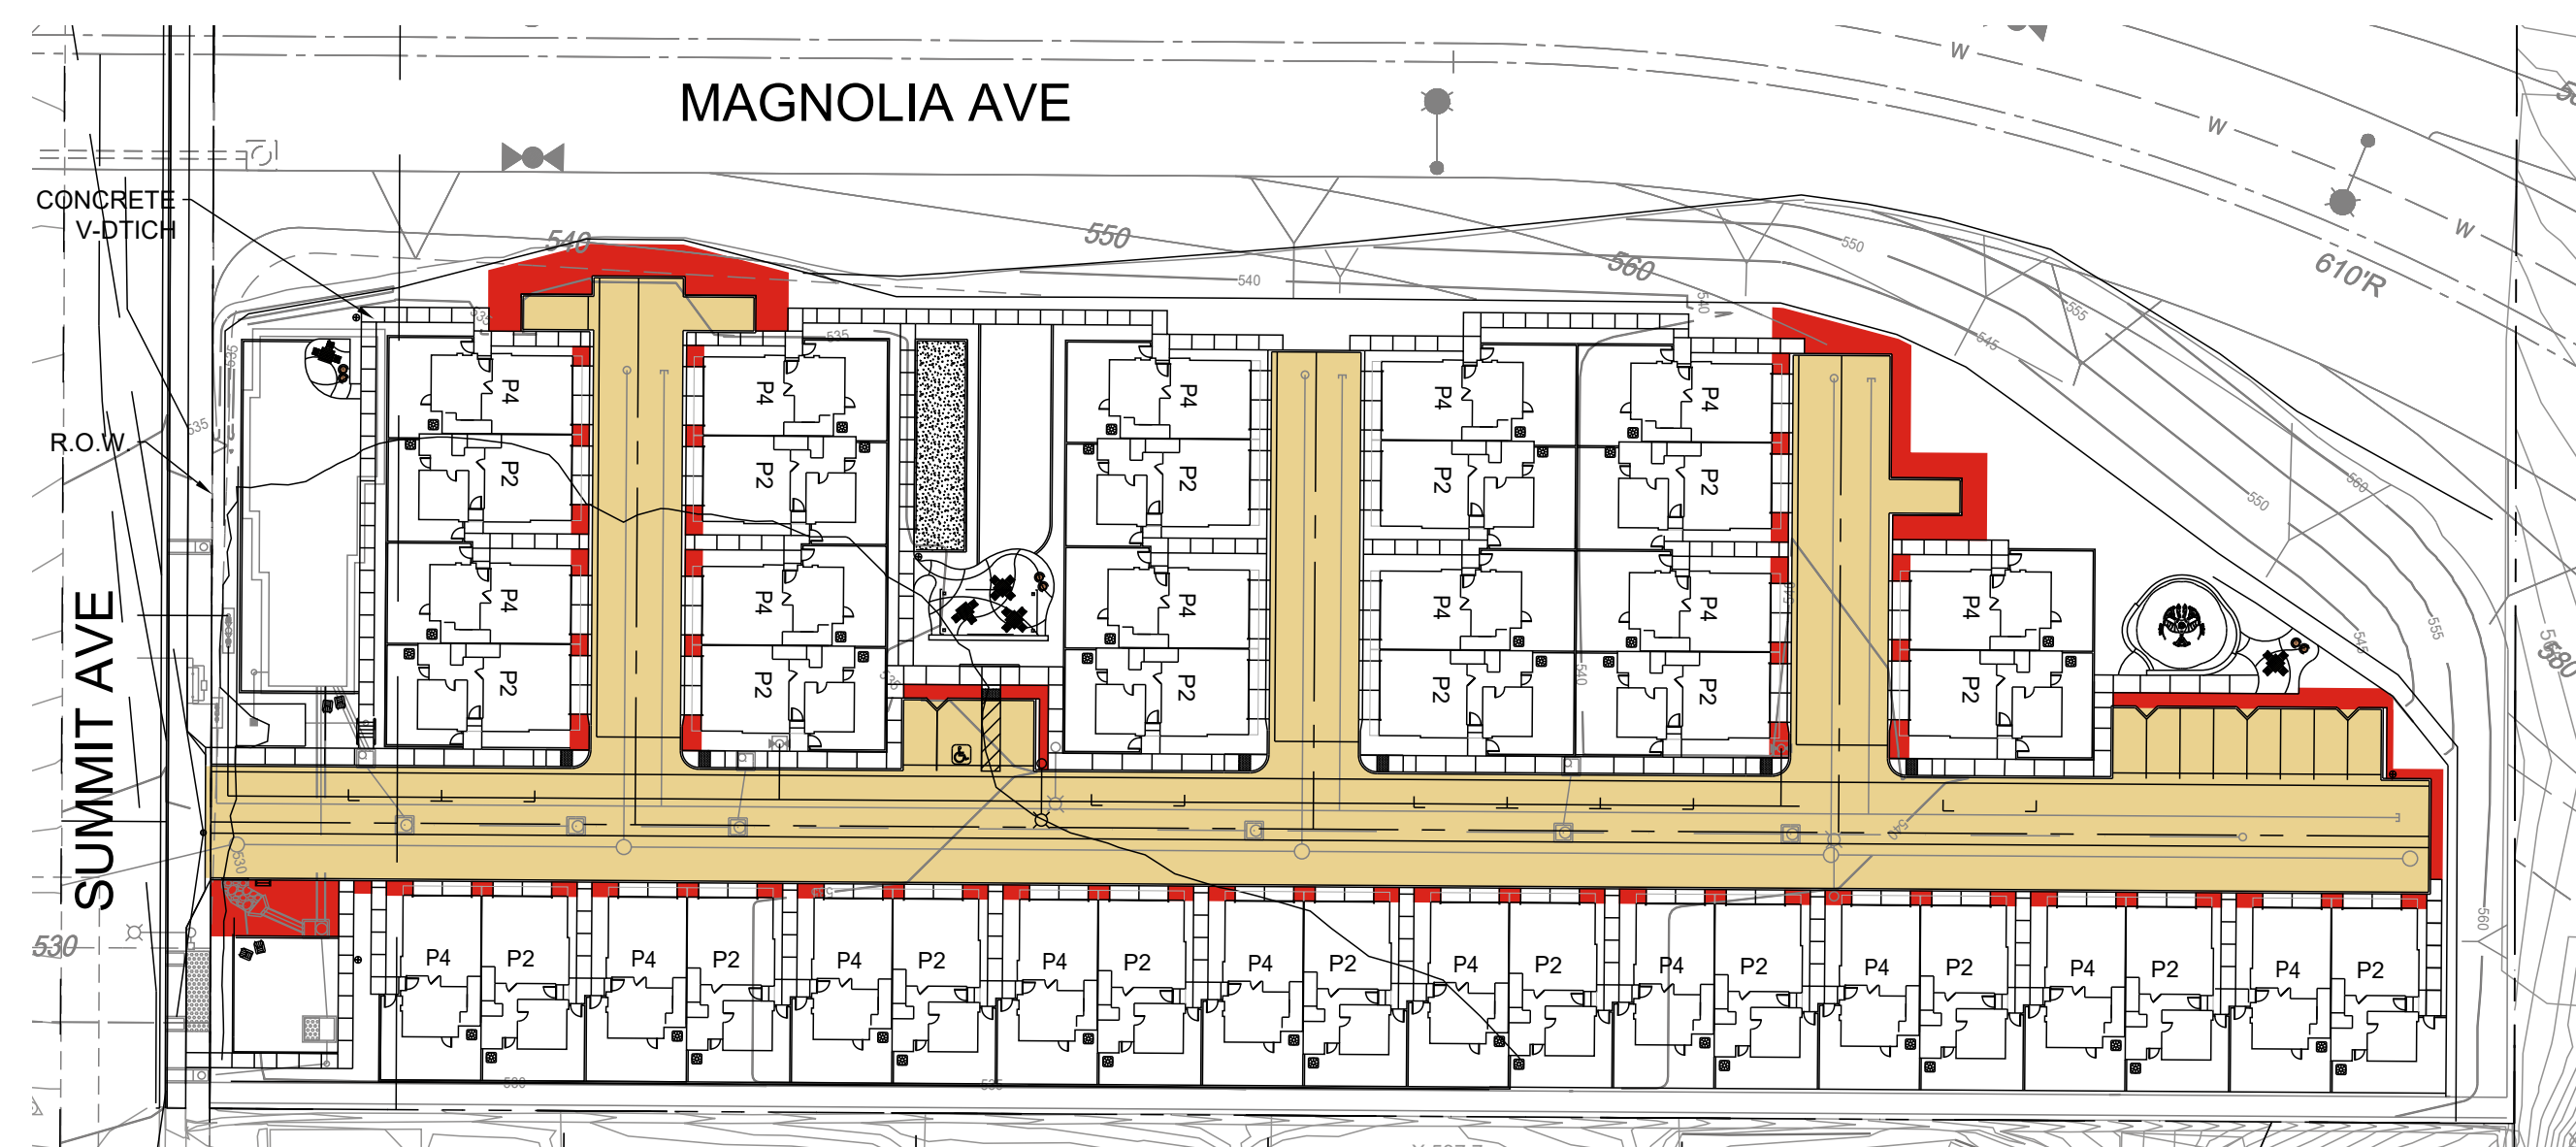

PARKING LANDSCAPE EXHIBIT
SCALE: 1" = 50'

PARKING LANDSCAPE REQUIREMENTS


	DRIVE AISLE AND PARKING SPACE AREA:	29,311 SF
	PARKING LANDSCAPE:	4,305 SF
	PERCENTAGE PROVIDED:	15%
	PERCENTAGE REQUIRED:	10%
	TOTAL SITE LANDSCAPE:	40,801 SF

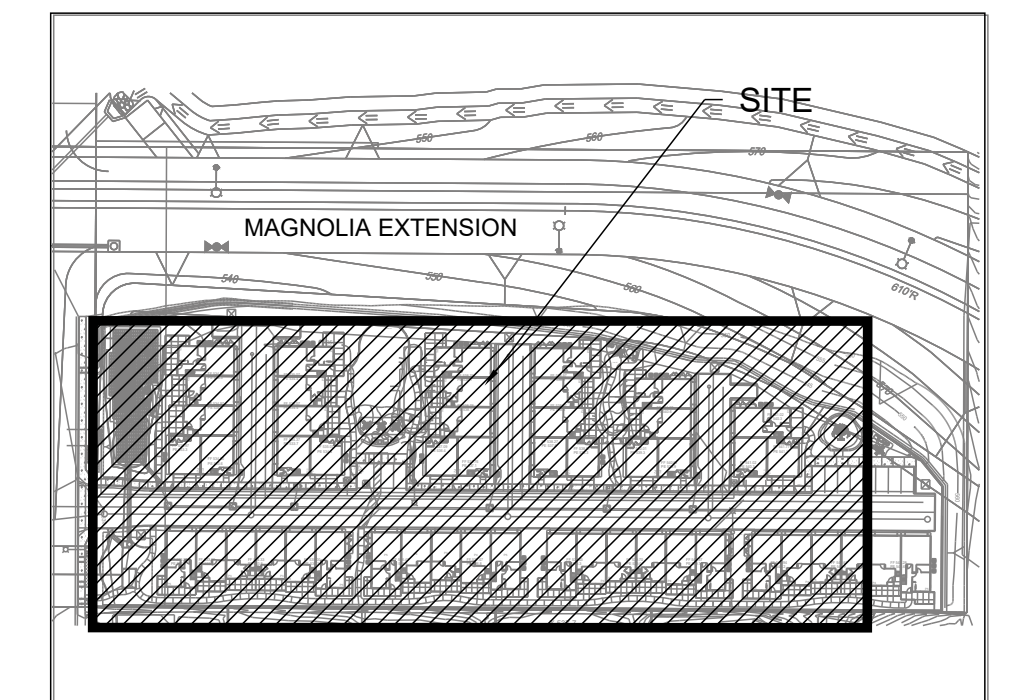

SITE MAP
NOT TO SCALE

SANTÉE - SUMMIT AVENUE

OPEN SPACE EXHIBITS LP-5

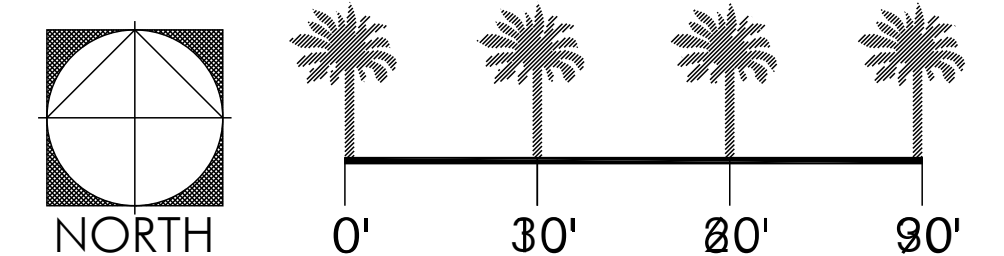

310 NORTH JOY STREET | CORONA, CA 92879
T: 951.737.1124 | F: 951.737.6551



CONCEPTUAL LANDSCAPE PLAN

PREPARED FOR WARMINGTON RESIDENTIAL SOUTHERN CALIFORNIA DIVISION

3090 PULLMAN ST COSTA MESA, CALIFORNIA 92626 PH: 714-557-5511

01/27/2025

NE Wind 65 MPH
Fuel Model SCAL 18
Flame Length 39.9 Feet

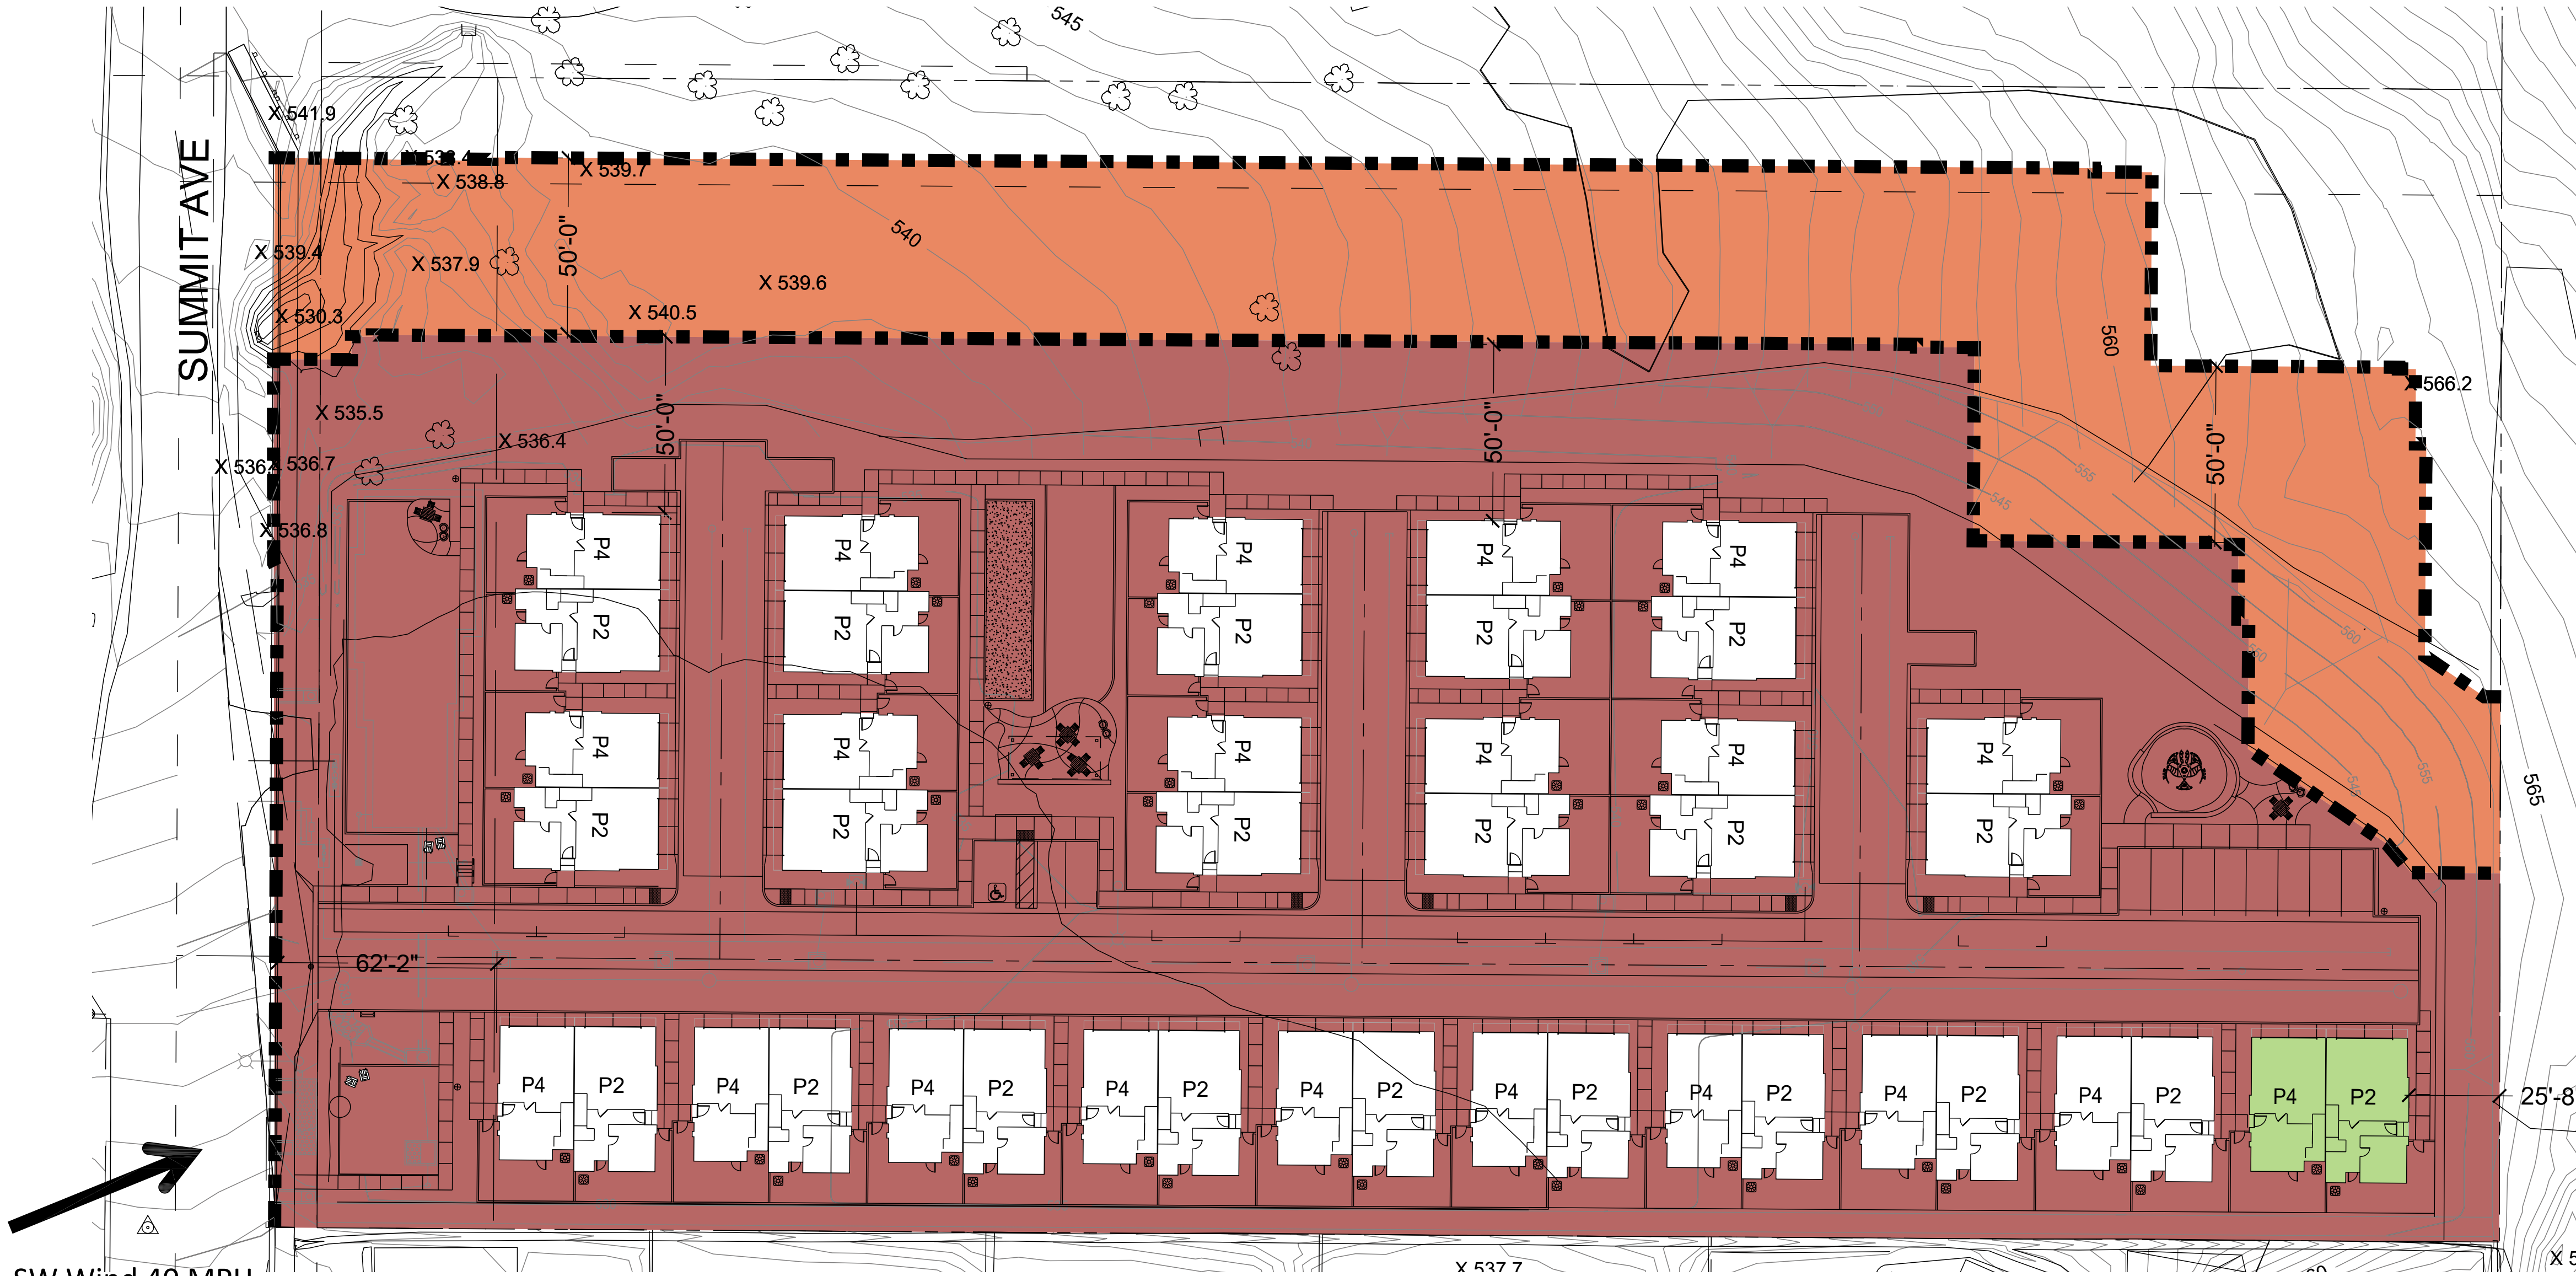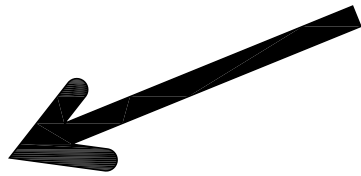

SW Wind 40 MPH
Fuel Model gr4
Flame Length 23.7 Feet


FUEL TREATMENT ZONE LEGEND

- FUEL TREATMENT ZONE 1 - 0'-50' (HOA MAINTAINED)** - Homeowner lots planted with fire resistant vegetation and Maintained to Zone 1 criteria by each lot owner. Plants listed in the Prohibited Plant List found in Appendix A of the Fuel Modification Plan shall not be planted. Maintenance will be ongoing throughout the year as needed. The area is permanently irrigated. See Fire Protection Plan for details.
- FUEL TREATMENT ZONE 2 - 50'-100' (HOA MAINTAINED)** - Thinning areas located within the common area between 50 and 100 feet from each structure. These areas may include single or small clusters of trimmed, fire-resistant native plants up to 18 inches in height and trimmed native trees limbed up to 6 feet from the ground where 50% of the vegetation is removed. Selected native plant clusters must be separated by at least 1 ½ times the mature height of the retained plants. The ground cover, native plants and grasses below the tree canopies shall be weed whipped or mowed to 4" or less in height. See Fuel Modification Plan for details.
- ADDITIONAL CONSTRUCTION FEATURES REQUIRED** - Buildings requiring additional building construction features as marked in the Fuel Treatment Map (See Sections 5.1 and 5.2 for Further Information)

Certified By


Mel Johnson, Owner **Date: 12/16/2024**
Certified CEQA Wildland Fire Consultant
FIREWISE2000, LLC
PO Box 339
Lower Lake, CA 95457
Telephone: 760-745-3947
info@firewise2000.com

This Exhibit Replaces the Exhibit Dated 10/15/2024 and is consistent with the revised FPP dated 12/16/2024

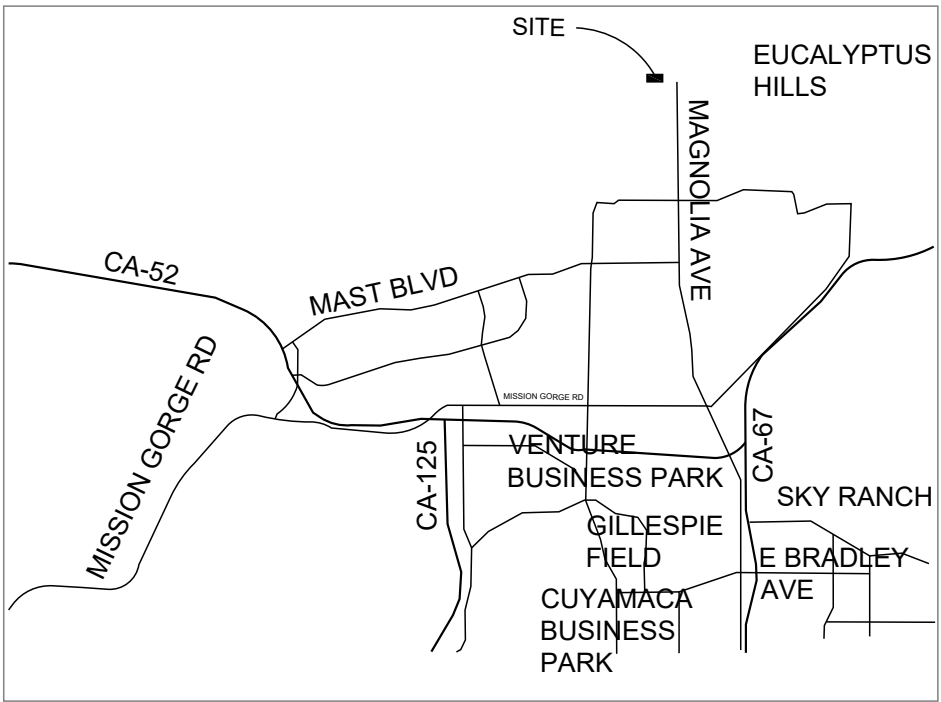

VICINITY MAP

NOT TO SCALE

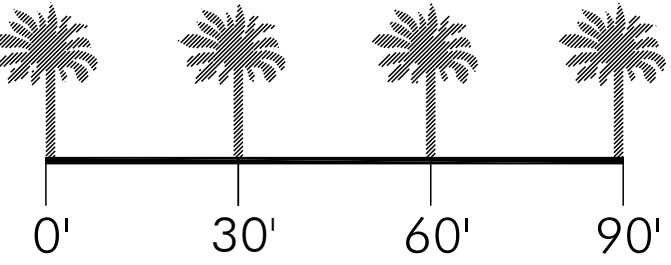

SANTEE - SUMMIT AVENUE



310 NORTH JOY STREET | CORONA, CA 92879
T: 951.737.1124 | F: 951.737.6551

FUEL TREATMENT EXHIBIT
PREPARED FOR WARMINGTON RESIDENTIAL SOUTHERN CALIFORNIA DIVISION

3090 PULLMAN ST COSTA MESA, CALIFORNIA 92626 PH: 714-557-5511

12/20/2024

NO SCALE

PROJECT BOUNDARY _____
EXIST TOPO CONTOUR _____
LOT LINE _____
FINISH FLOOR ELEVATION FF 538.67
PAD ELEVATION PE 538.0
RESIDENTIAL BLDG NUMBER 5
RESIDENTIAL UNIT NUMBER 1
SD CLEANOUT ☒
SD INLET ☐
PVT STORM DRAIN _____SD
PVT SEWER MAIN (8") _____S

PVT SEWER MANHOLE		 5 EA.
WATER MAIN		 1,000 LF
FIRE HYDRANT		 2 EA.
WATER SERVICE AND METER		 50 EA.
SLOPE (2:1 MAX.)		
STREET GRADIENT		
STREET ELEVATION		
BROW DITCH		
RETAINING WALL		
TOP OF WALL ELEVATION	TW	
FINISHED SURFACE ELEVATION	FS	
PARKING SPACES		
EXISTING CONCRETE		
EXISTING PAVEMENT		


1. GROSS PROJECT AREA: 4.65 AC
2. NET PROJECT AREA: 2.89 AC
3. NUMBER OF EXISTING LOTS: 1
4. NUMBER OF RESIDENTIAL DU'S = 42
5. DENSITY = 9 DU/DA (42 DU/4.65 AC)
6. EXISTING GENERAL PLAN DESIGNATION: R7 (MEDIUM DENSITY RESIDENTIAL)
7. EXISTING/PROPOSED ZONING: R7 (7-14 DU/AC)
8. PRESENT LAND USE: SINGLE FAMILY DETACHED
9. PROPOSED LAND USE: RESIDENTIAL
10. SETBACKS:
FRONT: 20 FT
INTERIOR SIDE: 10 FT
EXTERIOR SIDE: 10 FT
REAR: 10 FT
11. PRIVATE OPEN SPACE
REQUIRED: 100 SF/DU X 42 DU = 4,200 SF
PROVIDED: 19,578 SF
12. COMMON OPEN SPACE
REQUIRED: 150 SF/DU X 42 DU = 6,300 SF
ACTIVE COMMON O.S. PROVIDED: 11,602 SF
PASSIVE COMMON O.S. PROVIDED: 30,807 SF
TOTAL COMMON O.S. PROVIDED: 42,409 SF
13. PARKING
RESIDENTIAL PARKING (GARAGE)
REQUIRED: 2 SPACES / DU X 42 DU'S = 84 SPACES
PROVIDED: 84 SPACES
GUEST PARKING:
REQUIRED: 1 SPACE / 4 DU'S = 11 SPACES
PROVIDED: 21 SPACES
14. LOT COVERAGE

GROSS AREA: 4.65 AC (202,554 SF)
(DEVELOPED LOT)

BUILDING FOOTPRINT:
DUPLEXES
B200 (1,746 SF) X 21: 36,666 SF

TOTAL BUILDING FOOTPRINT: 36,666 SF

LOT COVERAGE: (36,666 SF/202,554 SF) = 18% < 55% MAX.

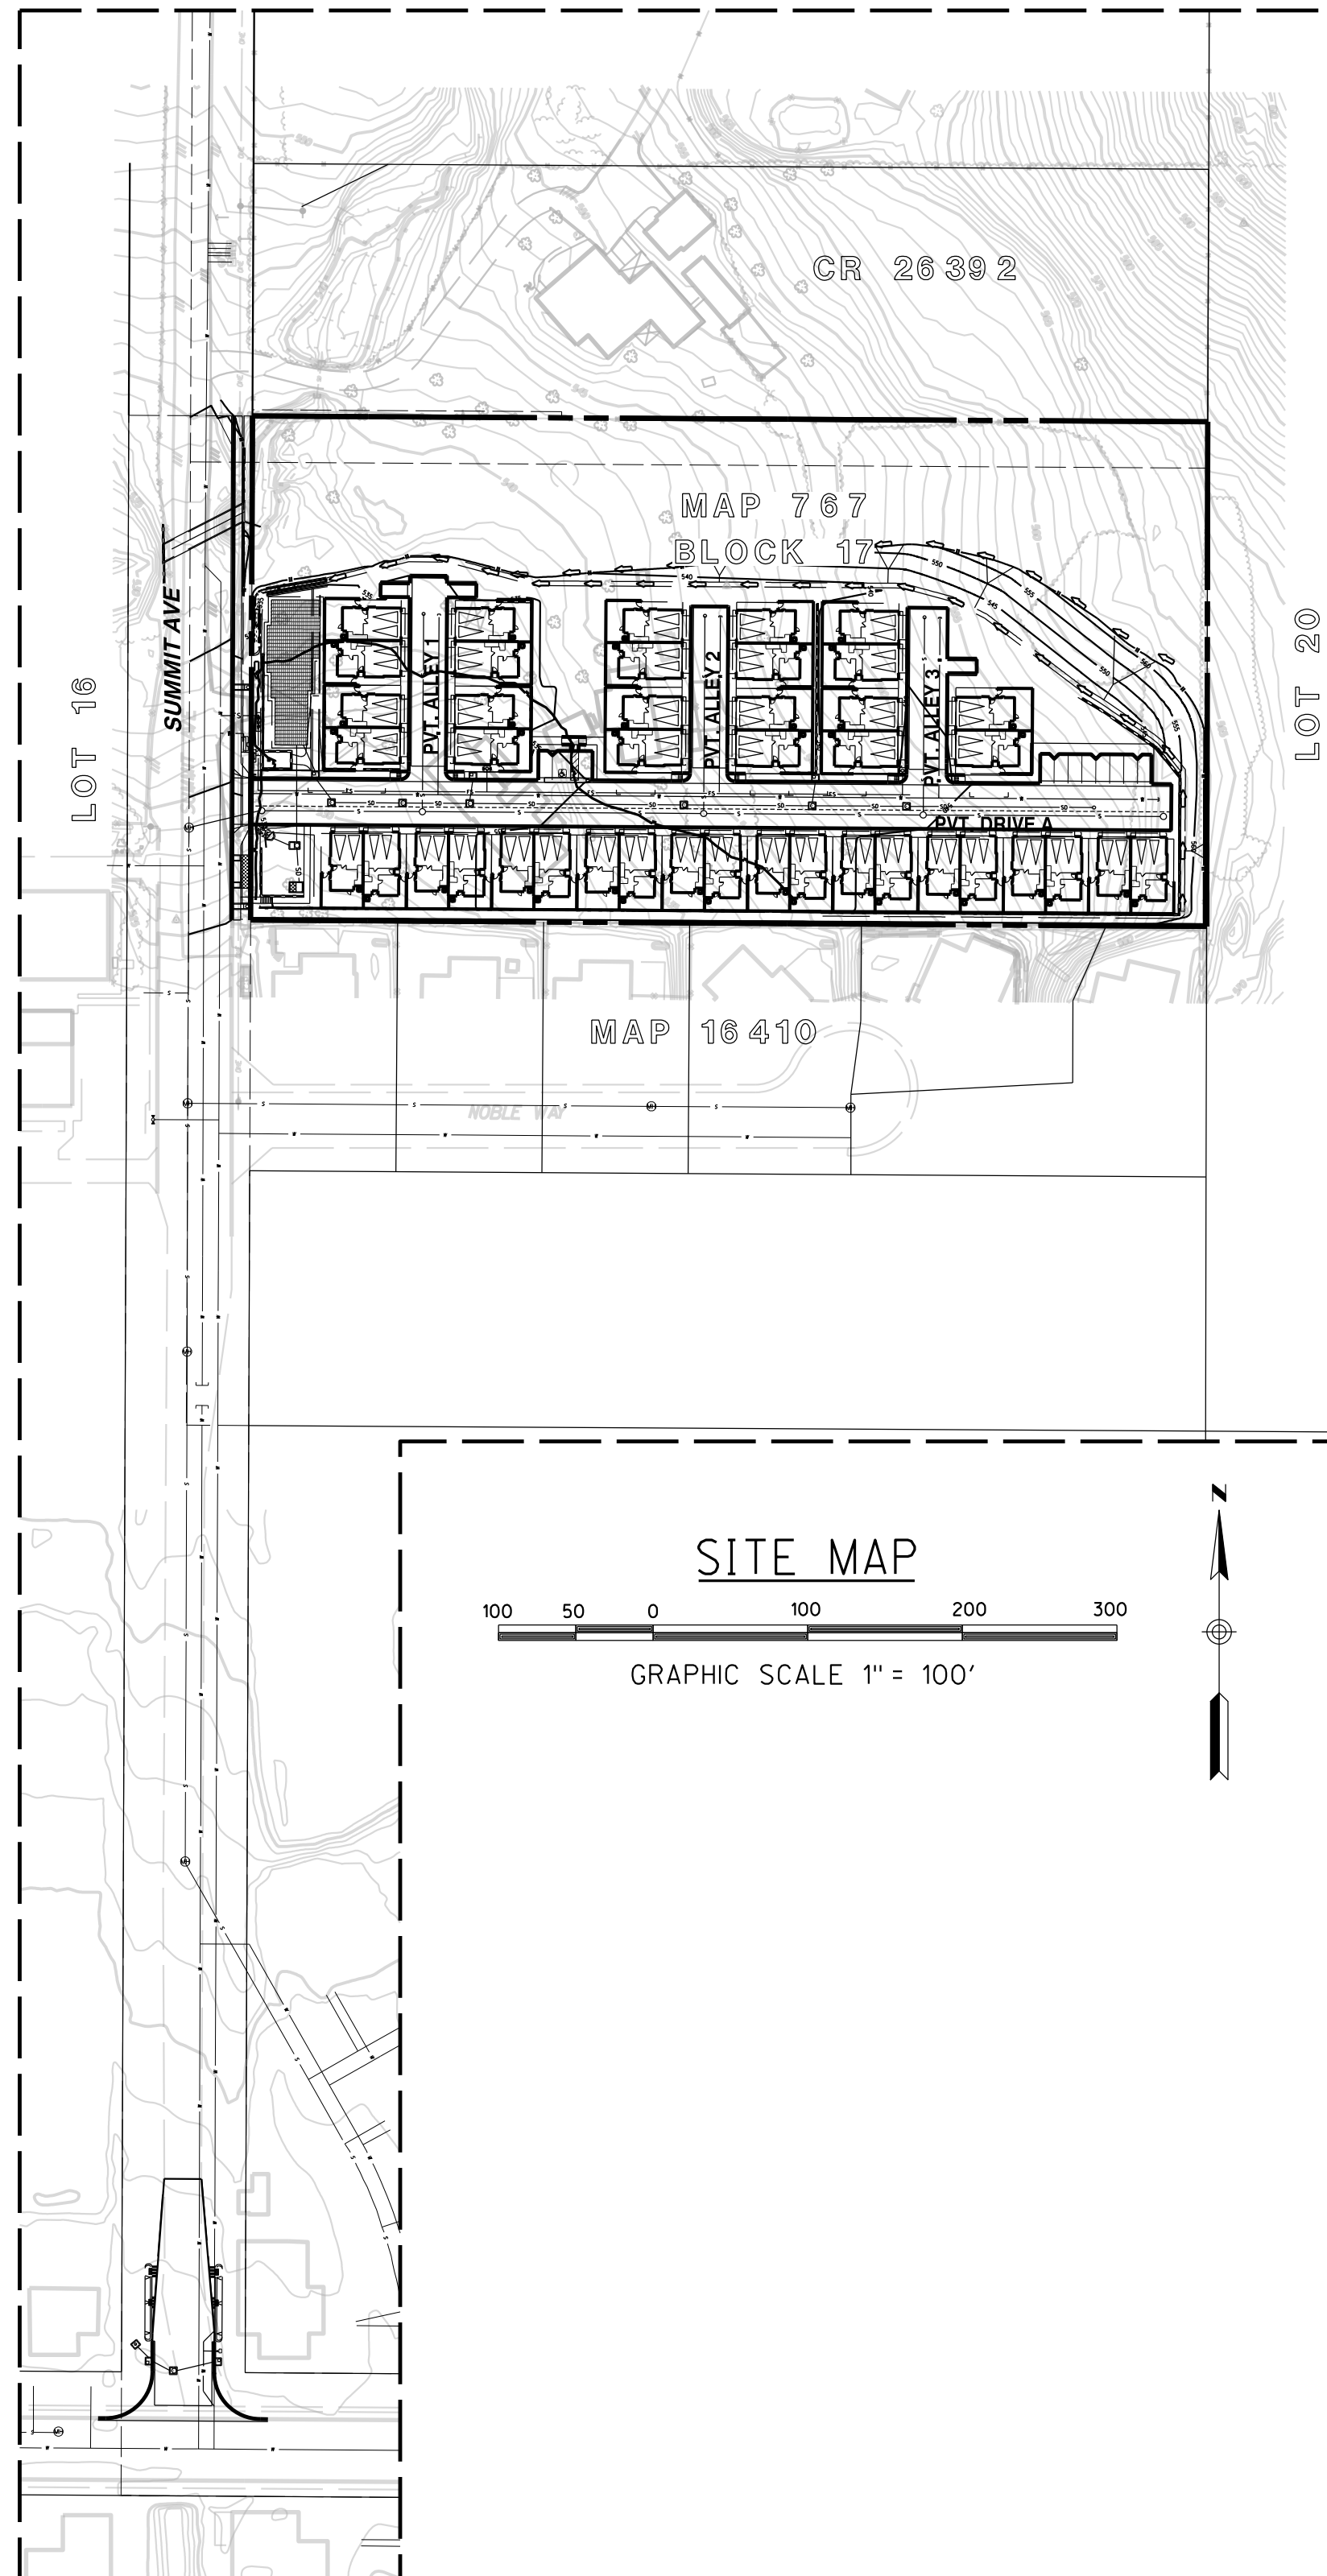

THIS IS A MAP OF A RESIDENTIAL
CONDOMINIUM PROJECT AS DEFINED IN
SECTION 4125 OF THE STATE OF CALIFORNIA
CIVIL CODE.

THE APPLICANT SHALL PAY FEES IN LIEU OF DEDICATING LAND FOR PARK AND/OR RECREATION PURPOSES.

CUT: 20,300 CY FILL: 3,800 CY EXPORT: 17,500 CY

QUANTITIES SHOWN ARE QUANTITIES AND DO NOT INCLUDE THE EFFECT OF REMEDIAL GRADING. THE RAW NUMBERS HAVE NOT BEEN ADJUSTED FOR SHRINKAGE OR BULKAGE.

LU: SINGLE FAMILY DETACHED
R7: MEDIUM DENSITY RESIDENTIAL (7-14 DU/AC.)

RICK ENGINEERING CO.
5620 FRIARS RD
SAN DIEGO, CA 92110
PH. (619) 291-0707

KAREN S. VAN ERT
R.C.E. NO. 56991
EXP. 6-30-2025



WARMINGTON RESIDENTIAL CALIFORNIA INC.
3090 PULLMAN STREET
COSTA MESA, CALIFORNIA 92626
PHONE: (714) 434-4416

03/18/2025
DATE
MATTHEW ESQUIVEL
PROJECT MANAGER
WARMINGTON RESIDENTIAL CALIFORNIA INC.

378-190-01-00

SHEET 1	TITLE
SHEET 2	KEY MAP, DETAILS
SHEET 3	DETAILS & STREET SECTIONS
SHEET 4	EXISTING TOPO
SHEET 5	BOUNDARY & ENCUMBRANCES
SHEET 6	SIZE
SHEET 7	FIRE ACCESS EXHIBIT
SHEET 8	WATER QUALITY DETAILS
SHEET 9	WATER QUALITY DETAILS
SHEET 10	INTERSECTION IMPROVEMENTS
SHEET 11	INTERIM SUMMIT AVE. IMPROVEMENTS

TOPO SOURCE: TOPO SOURCE RICK ENGINEERING COMPANY
 FLOWN: JULY 24, 2023
 DATUM: NGVD 29

BASIS OF BEARINGS:

THE BASIS OF BEARINGS AND COORDINATES FOR THIS SURVEY IS THE CALIFORNIA COORDINATE SYSTEM OF 1983 (CCS83), ZONE 6, BASED UPON THE GRID BEARING BETWEEN GPS STATIONS 1017 AND 2122, AND IS DETERMINED BY GPS MEASUREMENTS TAKEN ON JULY 13, 2023 PER RECORD OF SURVEY 11252.

I.E. GPS STATION 1017 TO 2022: S 89°37'26"E 1720.69' (GRID)

BASIS OF ELEVATIONS

THE BASIS OF ELEVATIONS FOR THIS SURVEY IS THE STANDARD STREET SURVEY MONUMENT STAMPED "RCE 18010" PER MAP 10225 AT THE CENTERLINE INTERSECTION OF PRINCESS JOANN RD. & KEITH ST. ELEVATION: 505.42 MSLD

WATER (PUBLIC)	PADRE DAM MUNICIPAL WATER DISTRICT
SEWER	PADRE DAM MUNICIPAL WATER DISTRICT
STORM DRAIN	(PRIVATE)
GAS & ELECTRIC	SDG&E
CABLE T.V.	COX CABLE
POLICE & FIRE	CITY OF SANTEE
SCHOOL DISTRICT	GROSSMONT UNION HIGH SCHOOL DISTRICT SANTEE ELEMENTARY SCHOOL DISTRICT

1. ASSESSORS PARCEL NUMBERS; 378-190-01.
2. PRIVATE WATER SYSTEM TO BE INSTALLED IN ACCORDANCE WITH CALIFORNIA PLUMBING CODE
3. SPECIFIC METHODS OF HANDLING STORM DRAINAGE ARE SUBJECT TO DETAILED APPROVAL BY THE CITY ENGINEER AT THE TIME OF SUBMISSION OF IMPROVEMENT AND GRADING PLANS. DESIGN SHALL BE ACCOMPLISHED ON THE BASIS OF THE REQUIREMENTS OF THE SUBDIVISION MANUAL. DRAINAGE EASEMENTS SHALL BE PROVIDED AS REQUIRED BY THE CITY ENGINEER.
4. PRIVATE SEWER MAINS ARE 8" MINIMUM P.V.C. UNLESS OTHERWISE SHOWN.
5. EVIDENCE SHALL BE PROVIDED OF HAVING OBTAINED GRADING RIGHTS ON ADJACENT PROPERTY WHERE REQUIRED.
6. UTILITIES SHALL BE UNDERGROUND. EASEMENTS TO BE PROVIDED AS NECESSARY.
7. FIRE HYDRANTS TO BE INSTALLED IN ACCORDANCE WITH THE CITY OF SANTEE FIRE DEPARTMENT DESIGN STANDARDS.
8. GRADING MAY BE BUILT PRIOR TO FINAL MAP RECORDATION.
9. GRADING SHOWN HEREON IS PRELIMINARY AND SUBJECT TO MODIFICATION IN FINAL DESIGN SUBJECT TO SUBSTANTIAL CONFORMANCE APPROVAL BY THE CITY OF SANTEE.
10. STORM DRAIN AND SEWER SHOWN IS PRELIMINARY AND IS SUBJECT TO MODIFICATION IN FINAL DESIGN.
11. TEMPORARY AND PERMANENT STRUCTURAL BEST MANAGEMENT PRACTICES WILL BE INCORPORATED IN THE DESIGN AND IMPLEMENTATION OF THE DEVELOPMENT.
12. TRASH COLLECTION TO BE CURB SIDE.

THE LAND REFERRED TO HEREIN IS SITUATED IN THE COUNTY OF SAN DIEGO, STATE OF CALIFORNIA,
AND IS DESCRIBED AS FOLLOWS:

PARCEL 1:

THAT PORTION OF LOT 19 IN BLOCK 17 OF CAJON PARK, IN THE CITY OF SANTEE, COUNTY OF SAN DIEGO, STATE OF CALIFORNIA, ACCORDING TO MAP THEREOF NO. 767 FILED IN THE OFFICE OF THE COUNTY RECORDER OF SAN DIEGO COUNTY, NOVEMBER 27, 1893, WHICH LIES NORTHERLY OF A LINE DESCRIBED AS FOLLOWS:

BEGINNING AT A POINT ON THE WESTERLY LINE OF SAID LOT 19 WHICH IS DISTANT THEREON SOUTH 0°02'02" EAST, 326.62 FEET FROM THE NORTHWEST CORNER OF SAID LOT; THENCE SOUTH 89°55'45" EAST, 658.48 FEET TO A POINT ON THE EAST LINE OF SAID LOT 19 WHICH IS DISTANT THEREON SOUTH 0°02'26" EAST, 326.74 FEET FROM THE NORTHEAST CORNER OF SAID LOT.

EXPRESSLY EXCEPTING ANY PORTION OF SUMMIT AVENUE LYING WESTERLY OF AND ADJOINING SAID LOT 19.

PARCEL 2:

AN EASEMENT FOR ROAD AND PUBLIC UTILITY PURPOSES OVER, UNDER, UPON AND ACROSS ALL OF SUMMIT AVENUE AS SHOWN ON SAID MAP NO. 767 LYING WESTERLY OF AND ADJOINING THE WESTERLY LINES OF LOTS 19 AND 30 IN SAID BLOCK 17 AND THE NORTHERLY 40.00 FEET OF SIXTH STREET AS SHOWN ON SAID MAP NO. 767 LYING BETWEEN THE SOUTHERLY PROLONGATION OF THE WESTERLY LINE OF LOT 19 AND THE SOUTHERLY PROLONGATION OF THE WESTERLY LINE OF LOT 30 PARALLEL WITH AND 50.00 FEET WESTERLY MEASURED AT A RIGHT ANGLE FROM THE WESTERLY LINE OF LOT 28 IN SAID BLOCK 17 AND THE SOUTHERLY 40.00 FEET OF SAID SIXTH STREET LYING BETWEEN THE NORTHERLY PROLONGATION OF THE WESTERLY LINE OF LOT 4 IN BLOCK 16 OF SAID CAJON PARK AND THE NORTHERLY PROLONGATION OF THE CENTER LINE OF CENTRAL AVENUE AS SHOWN ON SAID MAP NO. 767. THAT THE SECTION OF SAID 50.00 FEET OF SIXTH STREET LYING BETWEEN THE WESTERLY PROLONGATION OF THE NORTHERLY LINE OF LOT 4 IN SAID BLOCK 16 AND THE WESTERLY PROLONGATION OF THE SOUTHERLY LINE OF LOT 12 IN SAID BLOCK 16,

ALL OF THE FOREGOING PORTIONS OF SAID STREET AND AVENUES HAVING BEEN VACATED AND CLOSED TO PUBLIC USE ON OCTOBER 3, 1900 BY AN ORDER OF THE BOARD OF SUPERVISORS OF SAID SAN DIEGO COUNTY AND BEING RECORDED IN BOOK 3, PAGE 95 OF SUPERVISOR'S RECORDS.

ASSESSOR'S PARCEL NUMBER: 378-190-01-00

NO.	REVISIONS	DATE	BY
1	1ST VTMM SUBMITTAL	11/03/23	REC
2	2ND VTMM SUBMITTAL	02/01/24	REC
3	3RD VTMM SUBMITTAL	04/25/24	REC
4	4TH VTMM SUBMITTAL	12/19/24	REC
5	5TH VTMM SUBMITTAL	03/17/25	REC

TM NO. 2023-0003/DR 2023-0007

**SUMMIT
AVENUE**

City of Santee, California

**1
OF
11**





619-291-0707
rickengineering.com

**5620 FRIARS ROAD
SAN DIEGO, CA 92110**


RICK

SAN DIEGO ORANGE RIVERSIDE SACRAMENTO SAN LUIS OBISPO
SANTA CLARITA PHOENIX TUCSON LAS VEGAS DENVER

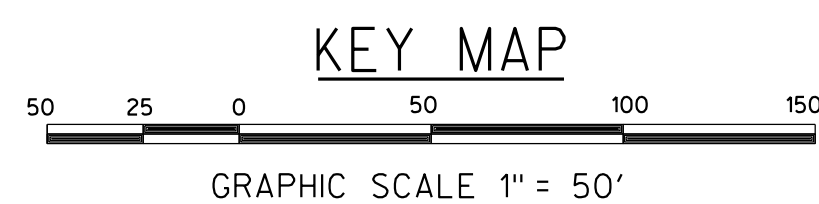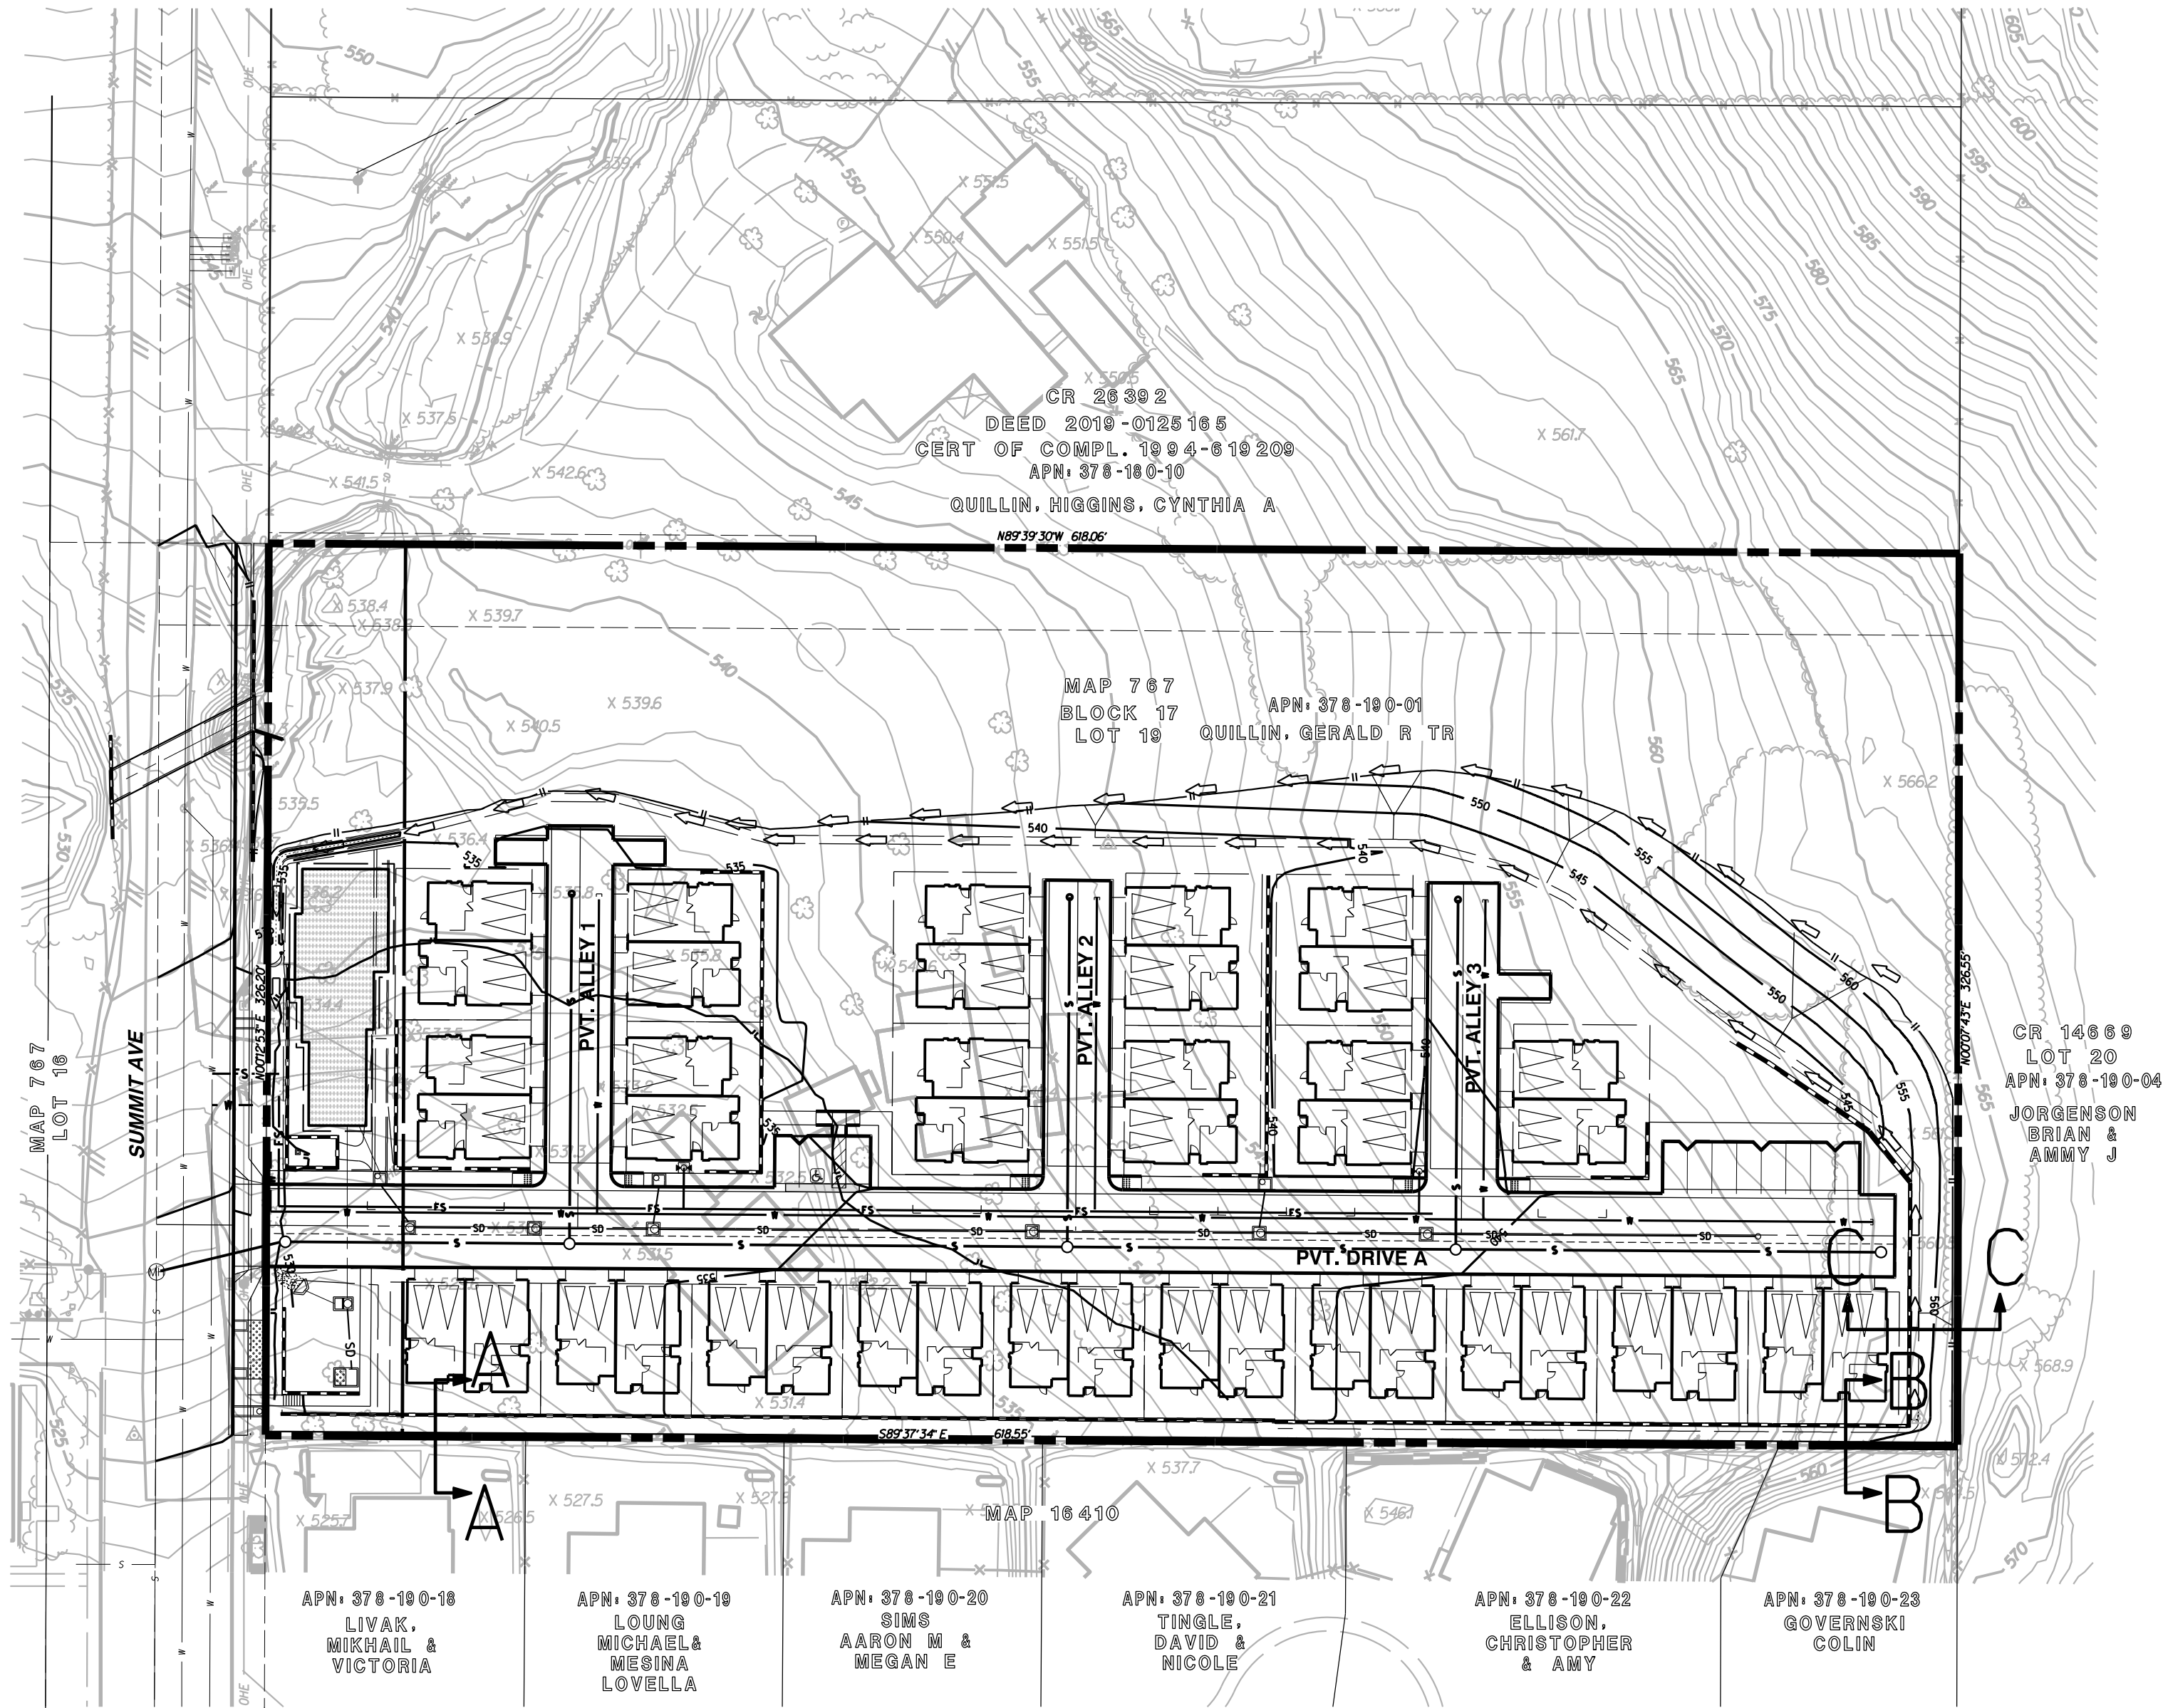


KEY MAP LEGEND


KEY MAP: SHEET 
KEY MAP: SHEET NUMBER **3**

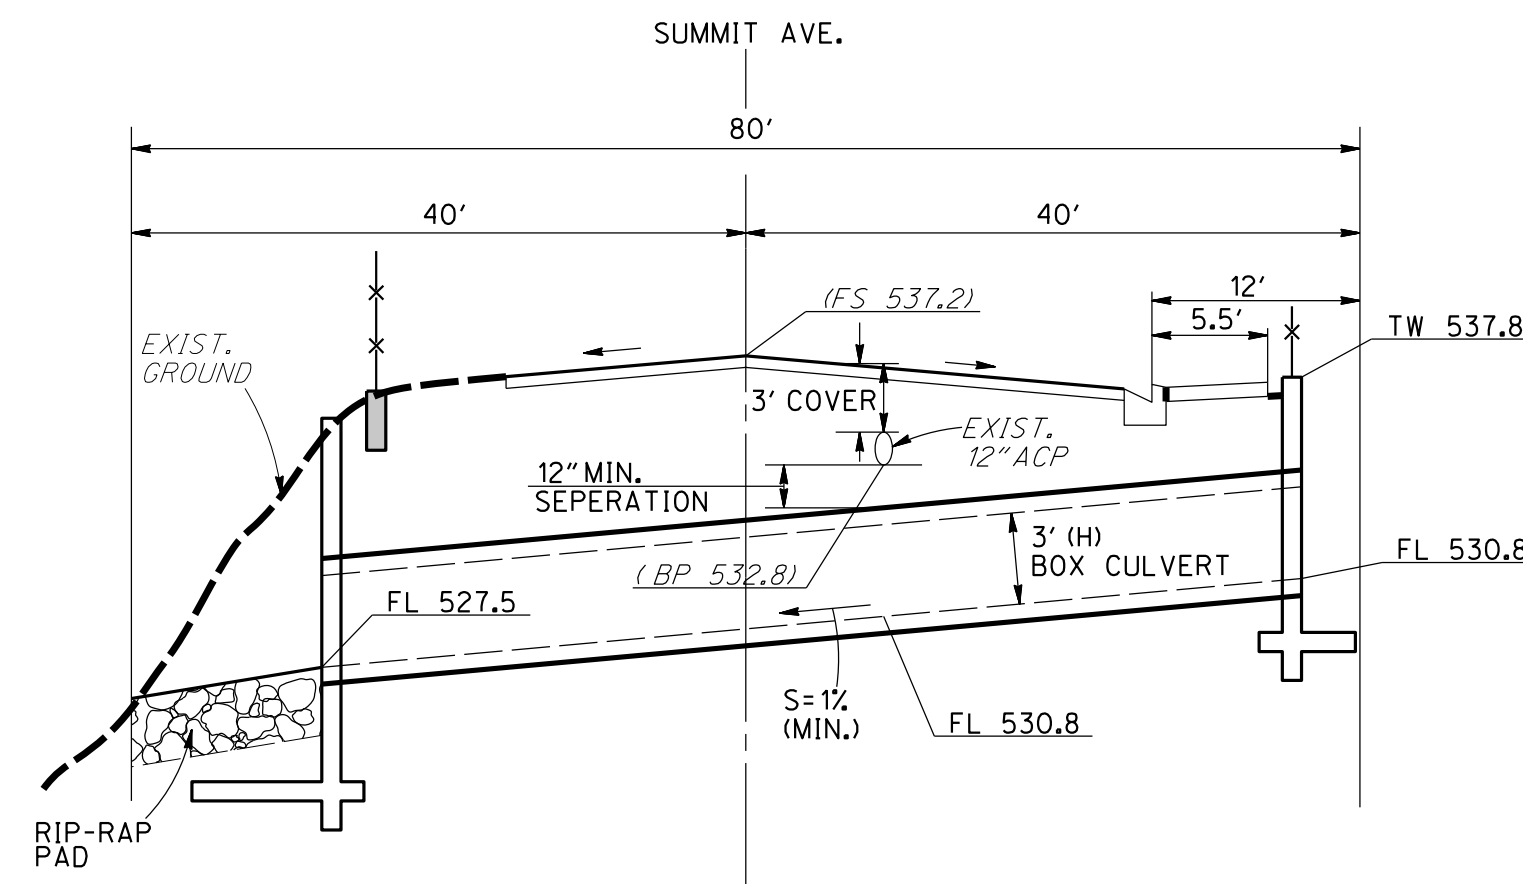


SECTION D-D
NO SCALE

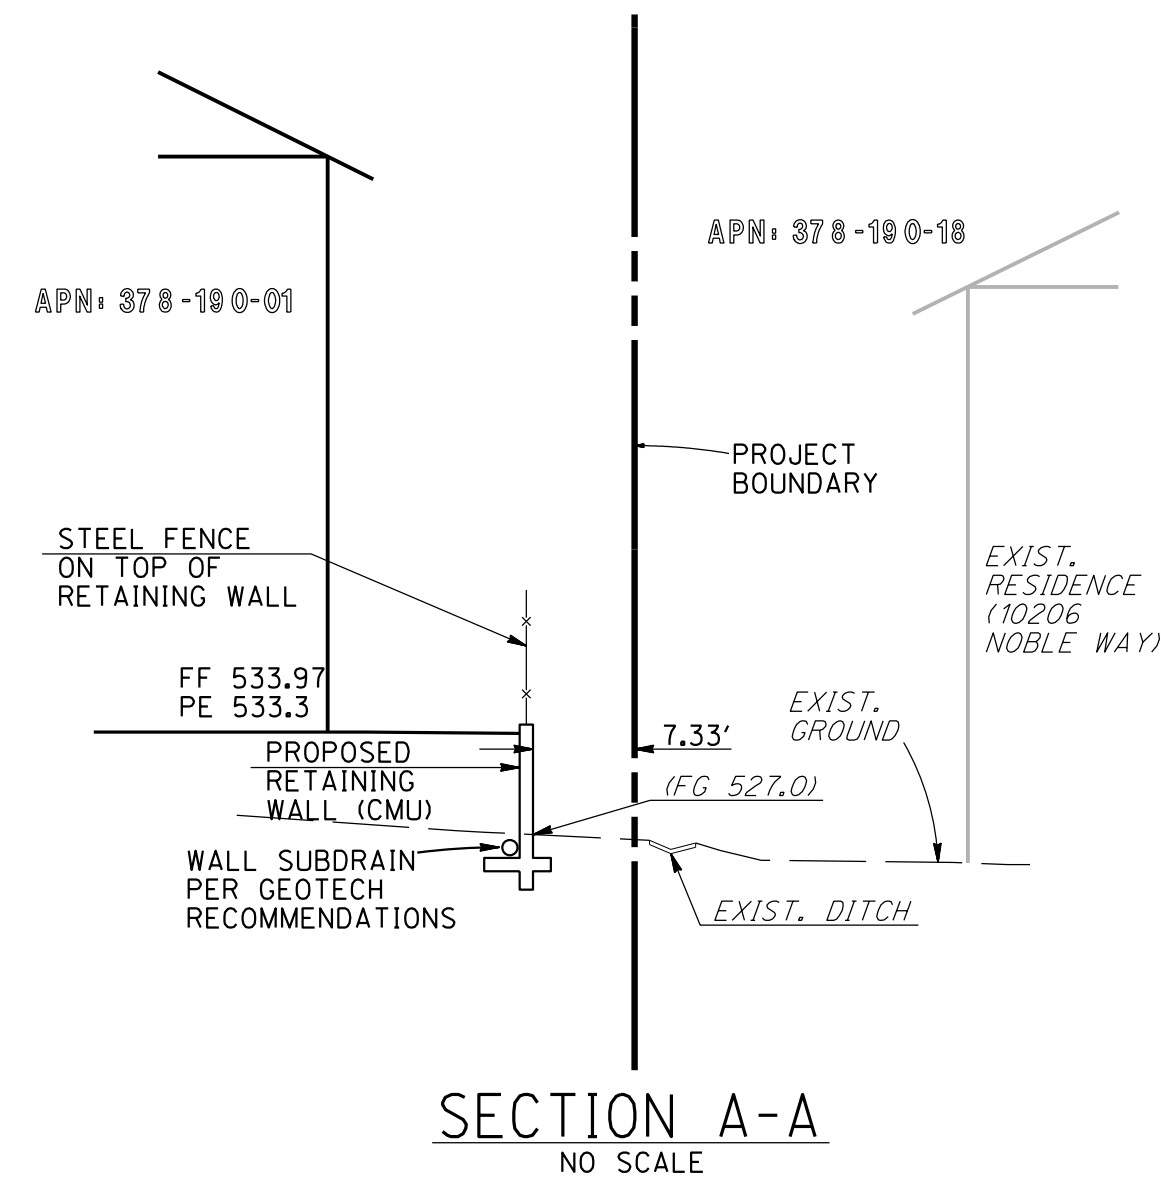


SECTION A-A
NO SCALE

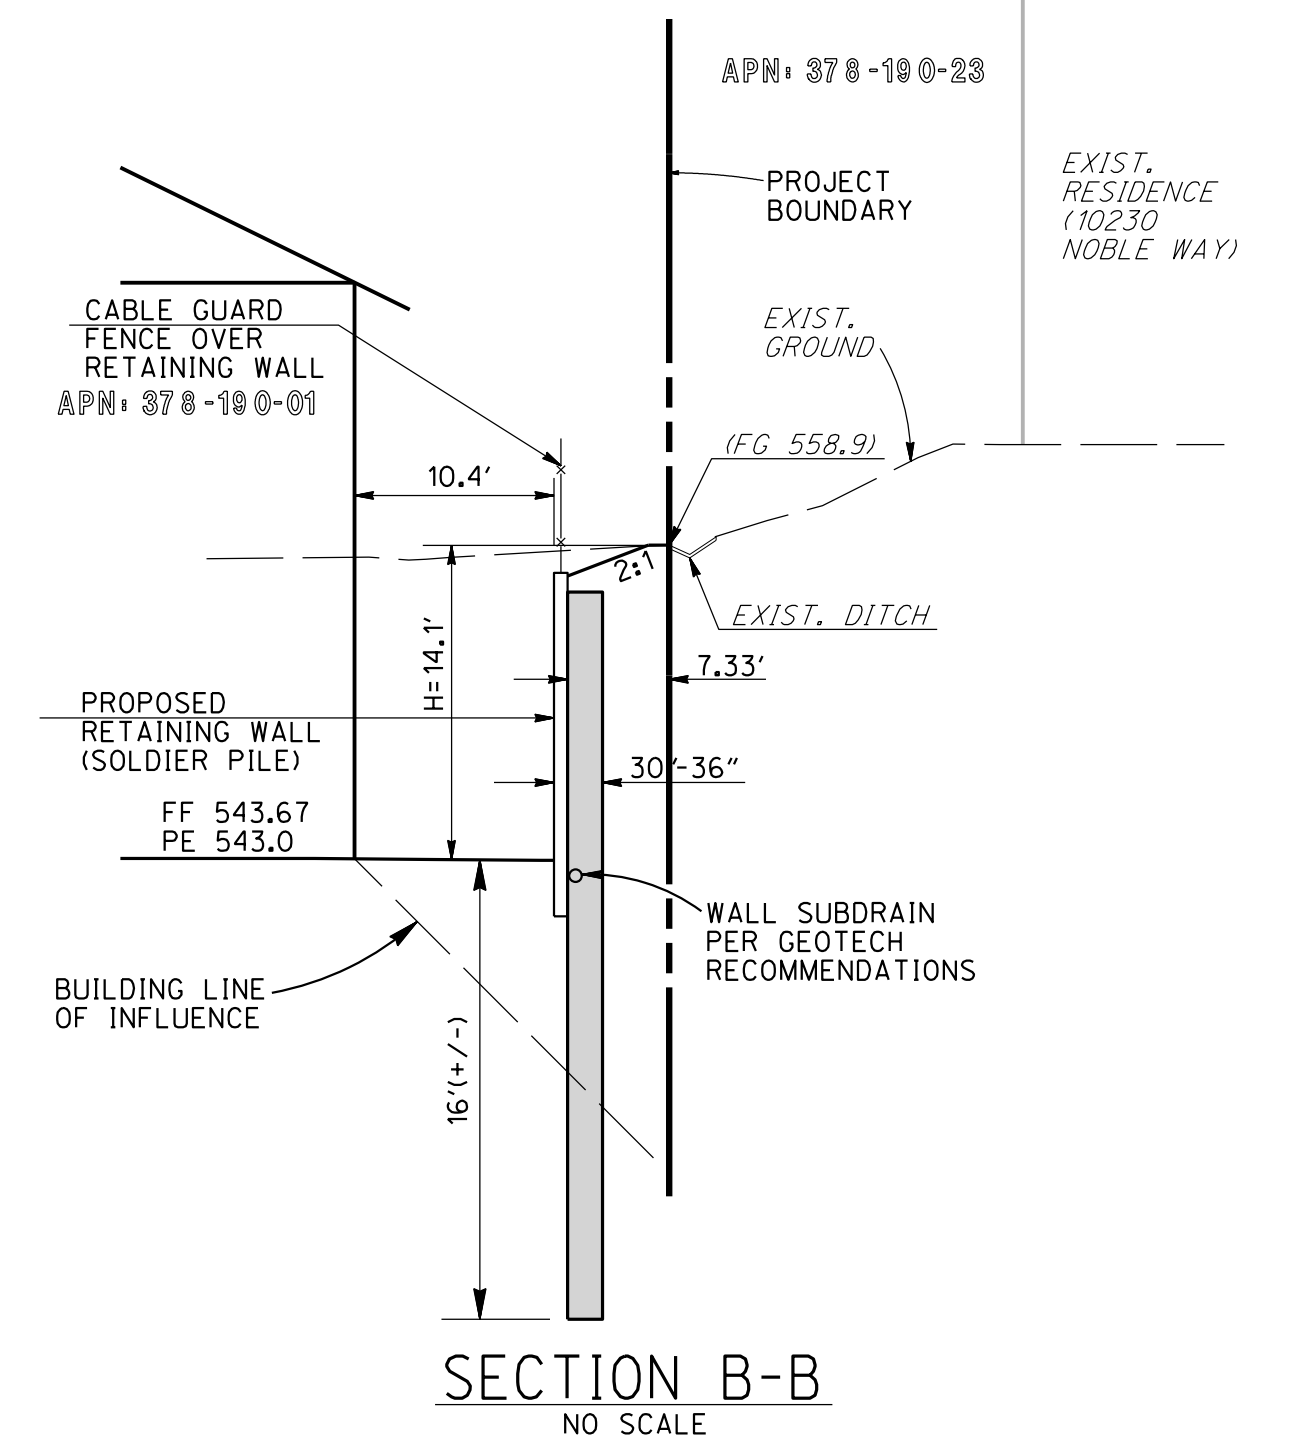

SECTION B-B
NO SCALE

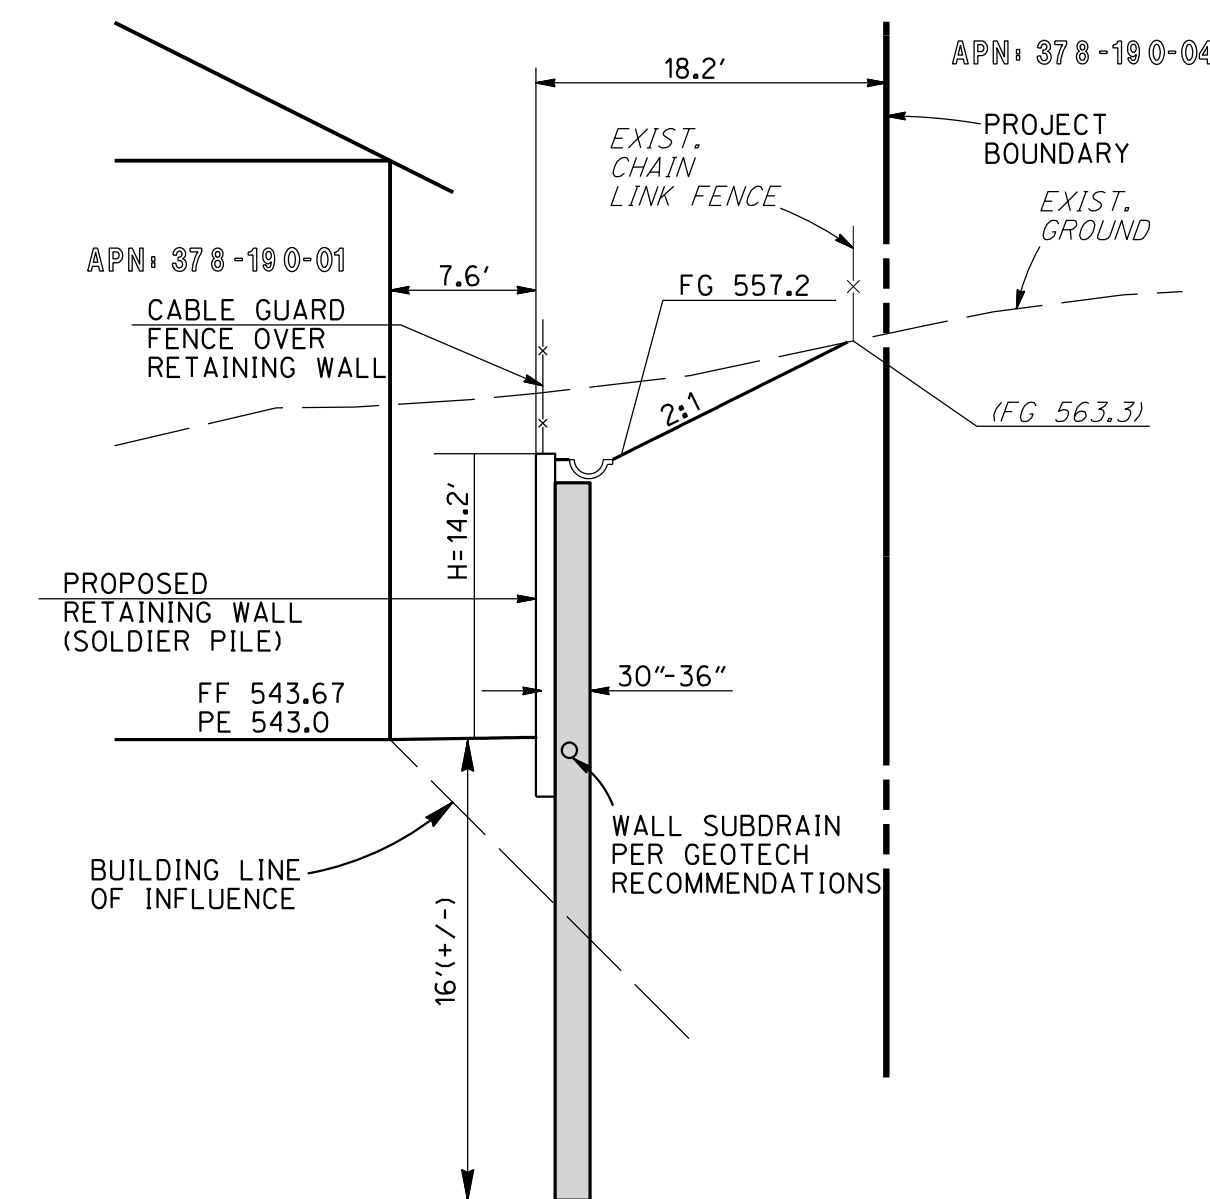

SECTION C-C
NO SCALE

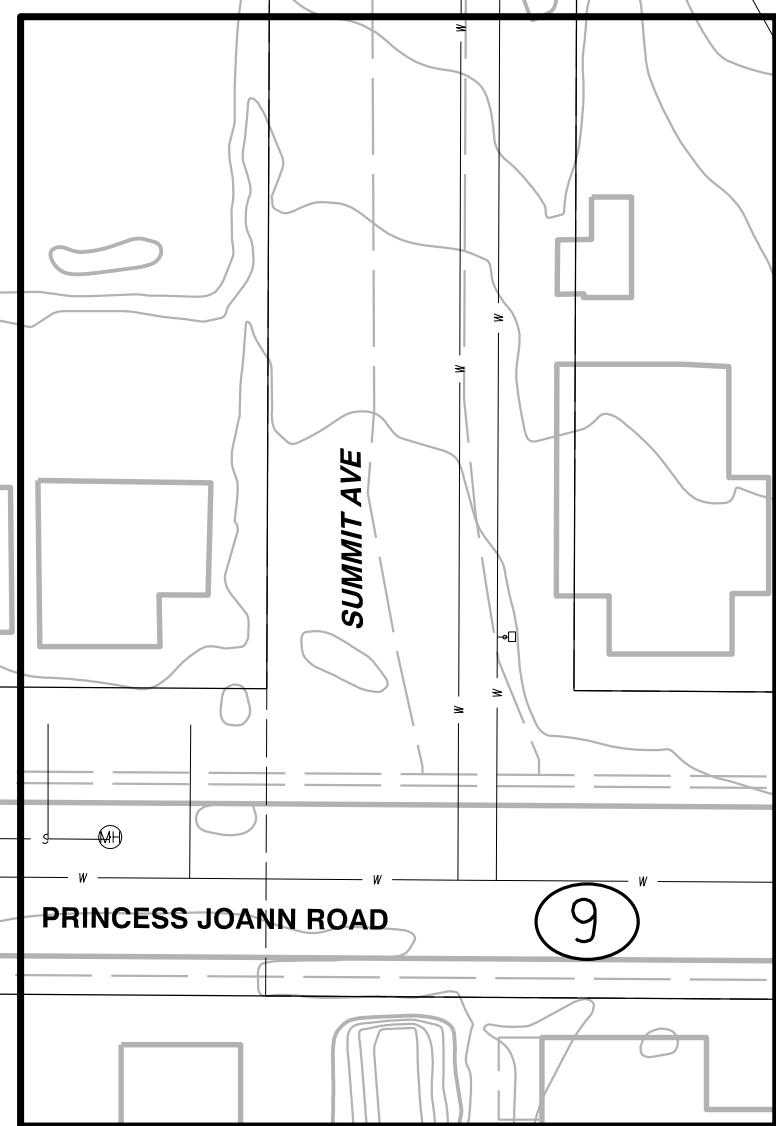

619-291-0707
rickengineering.com
5620 FRIARS ROAD
SAN DIEGO, CA 92110




SAN DIEGO ORANGE RIVERSIDE SACRAMENTO SAN LUIS OBISPO
SANTA CLARITA PHOENIX TUCSON LAS VEGAS DENVER


TM NO. 2023-0003/DR 2023-0007
KEY MAP/DETAILS/STREET SECTIONS

SUMMIT AVENUE
City of Santee, California


2
OF
11

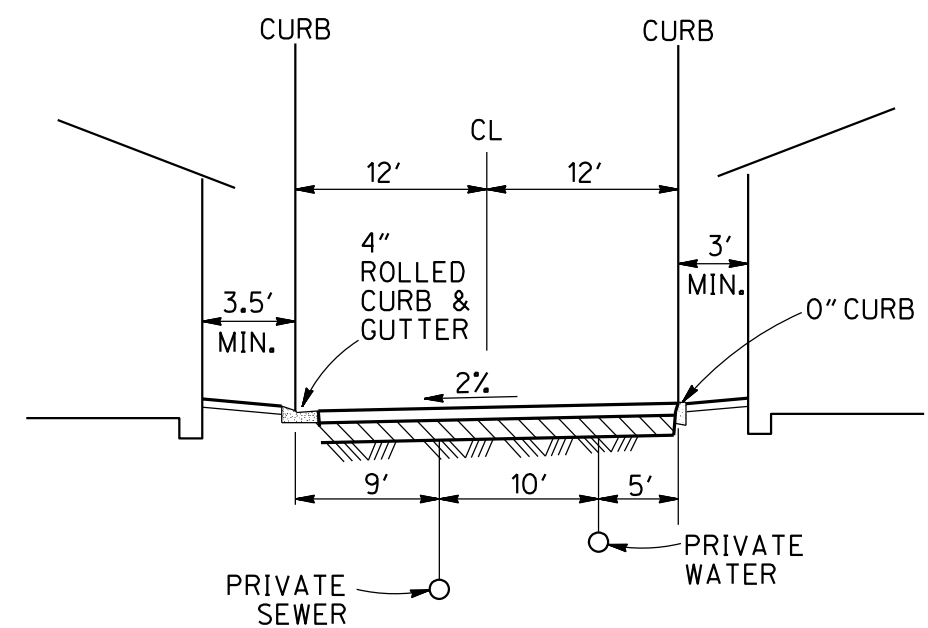


PRIVATE ALLEYS 1 AND 2
NOT TO SCALE

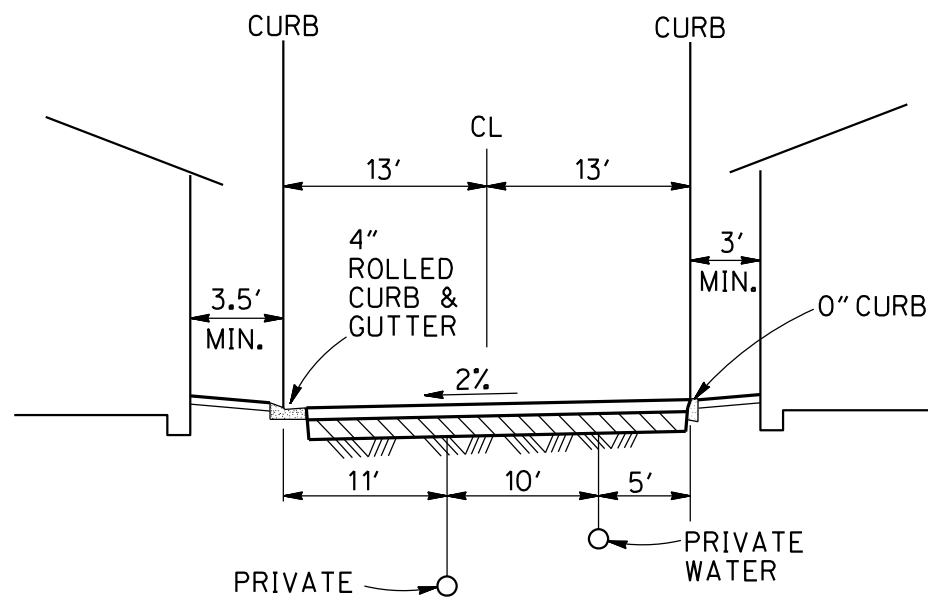


PRIVATE ALLEY 3
NOT TO SCALE

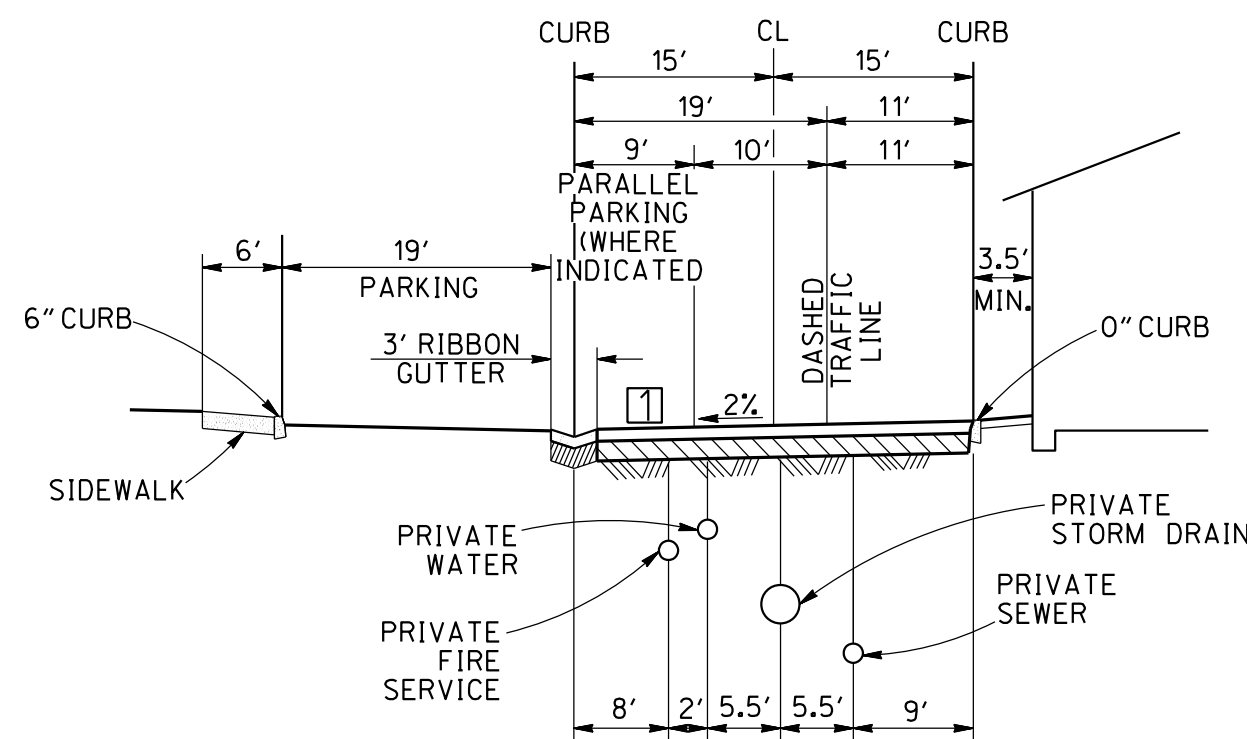

PRIVATE DRIVE A WITH PARKING
NOT TO SCALE

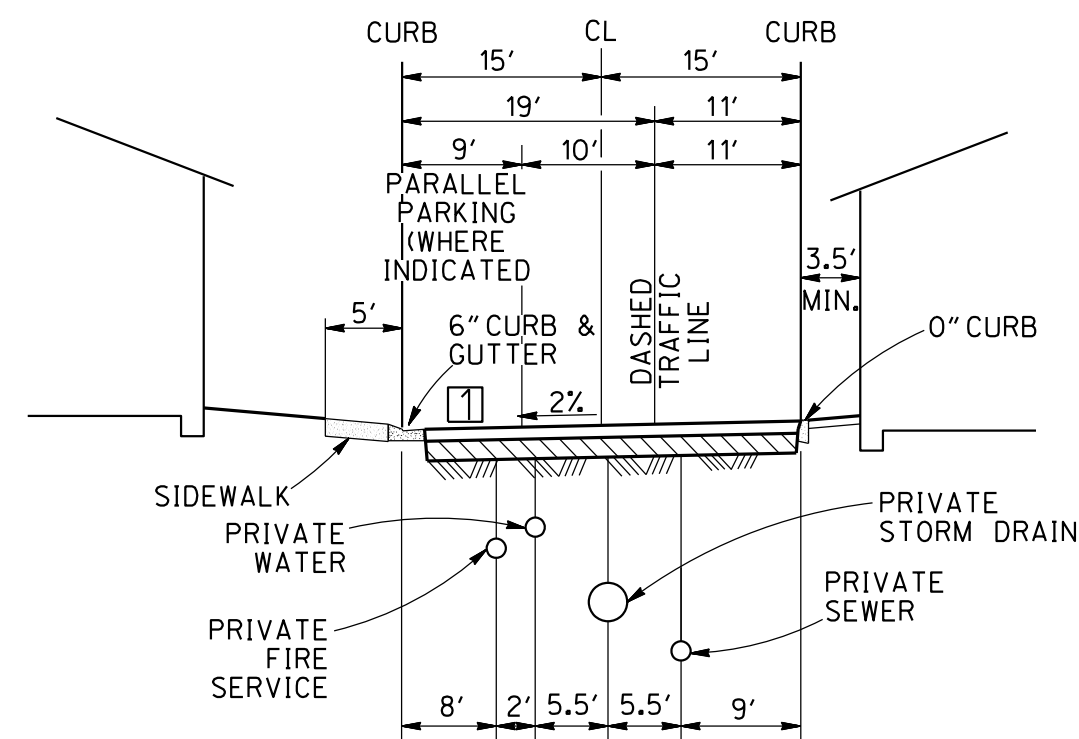


PRIVATE DRIVE A WITH NO PARKING
NOT TO SCALE

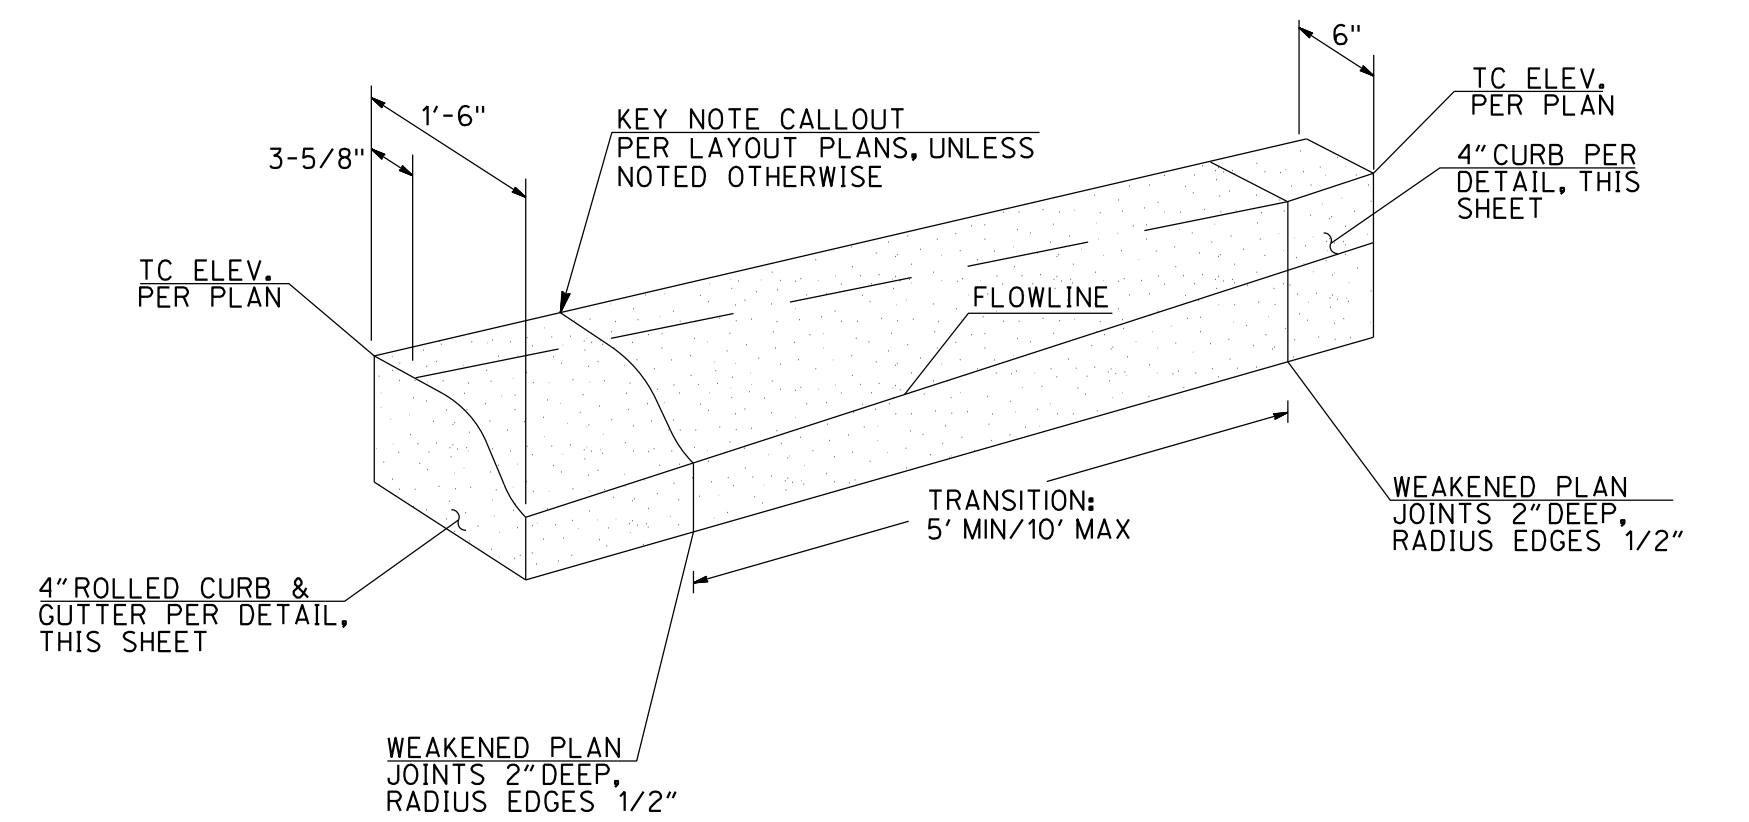


NOTES:
1. REFER TO RSD G-1 AND G-4A FOR SPECIFIC DIMENSIONS RELATED TO EACH TYPE OF CURB.
2. TRANSITIONS SHOULD OCCUR ALONG THE BACK OF CURB, HOLDING EDGE OF PAVEMENT PARALLEL AND CONCENTRIC WITH STREET CENTERLINE.


4" CURB TO ROLLED CURB TRANSITION
PER SDRSD G-04B (MOD.)
NOT TO SCALE

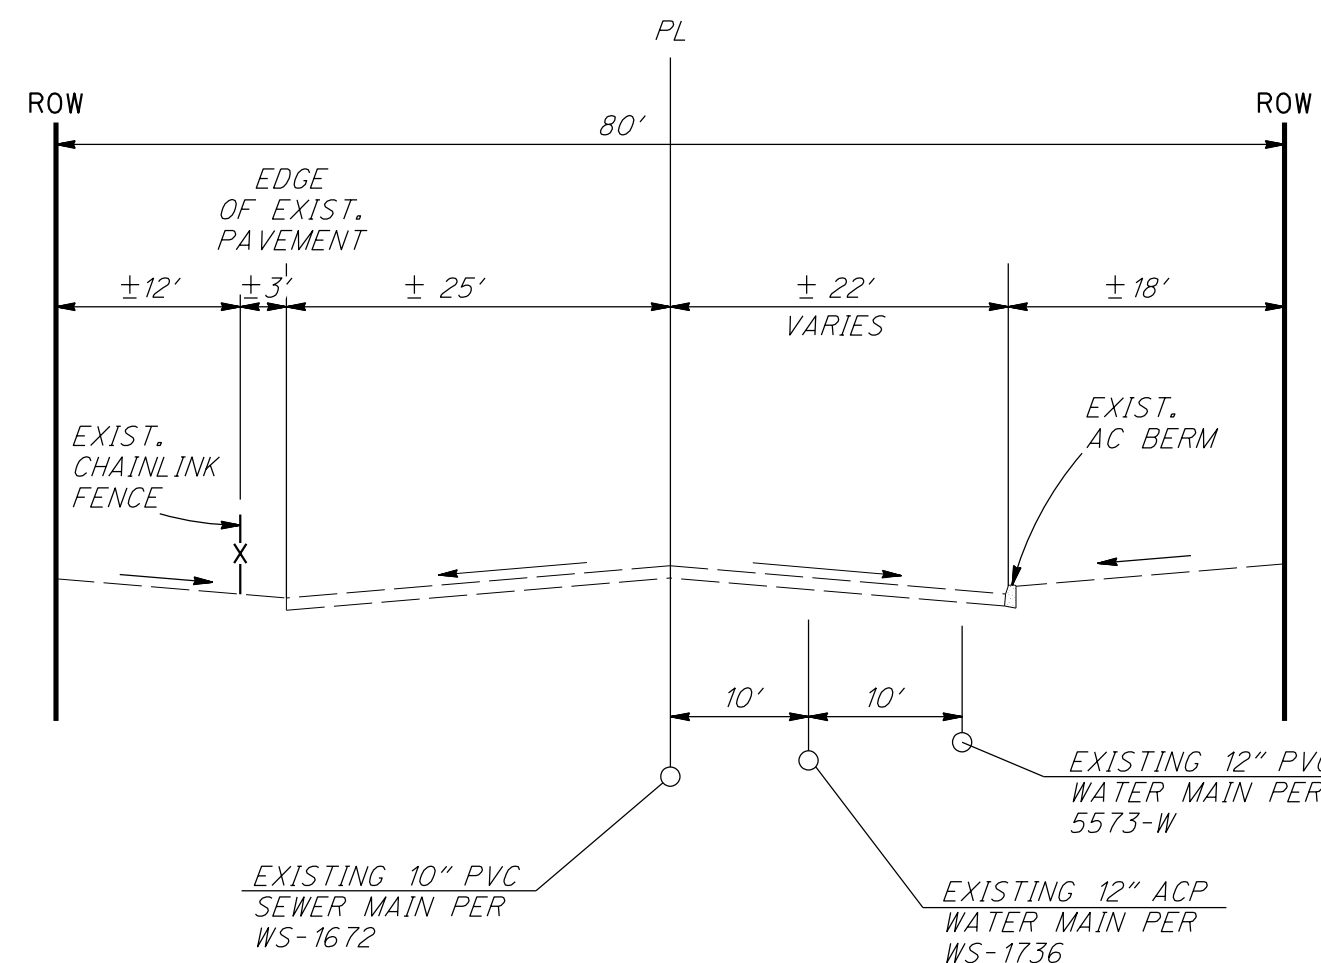


TYPICAL EXISTING STREET SECTION
SUMMIT AVENUE
(NO PARKING)
NOT TO SCALE

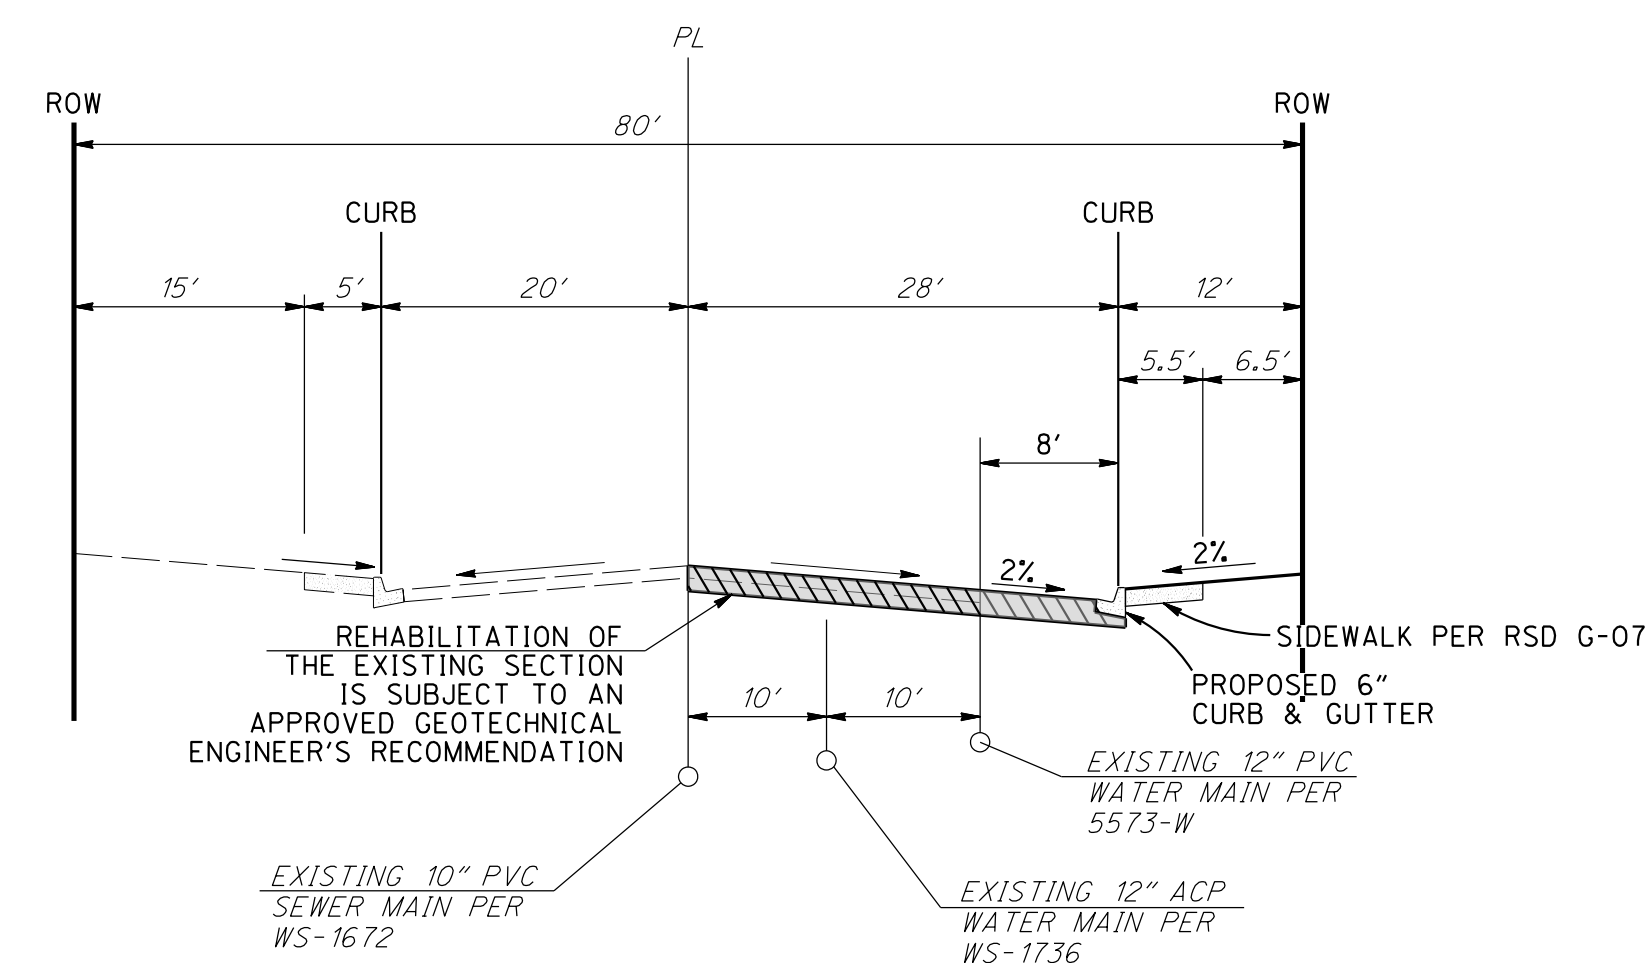


TYPICAL STREET SECTION
SUMMIT AVENUE
(WITH PARKING)
NOT TO SCALE
(SOUTHERLY 303' TO POINT OF TRANSITION)

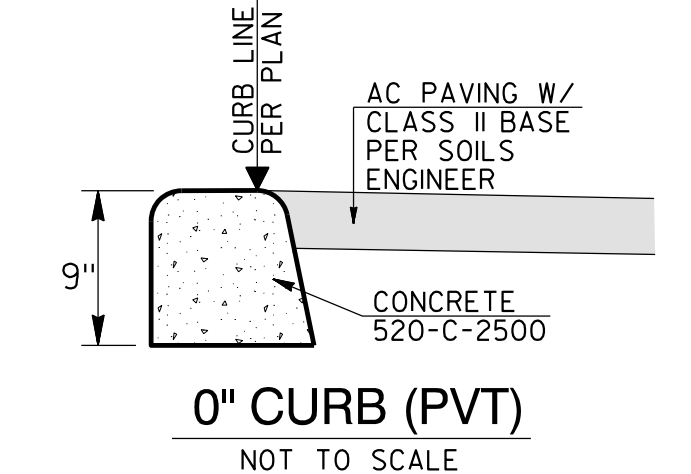


0" CURB (PVT)
NOT TO SCALE

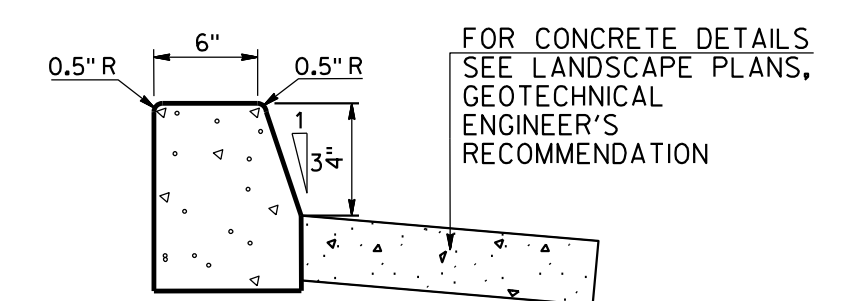


NOTES: SEE CITY OF SAN DIEGO STANDARD DWG G-1 FOR FURTHER DETAILS
MODIFIED (TYPE G-1 CURB)
4" CURB (PVT)
NOT TO SCALE

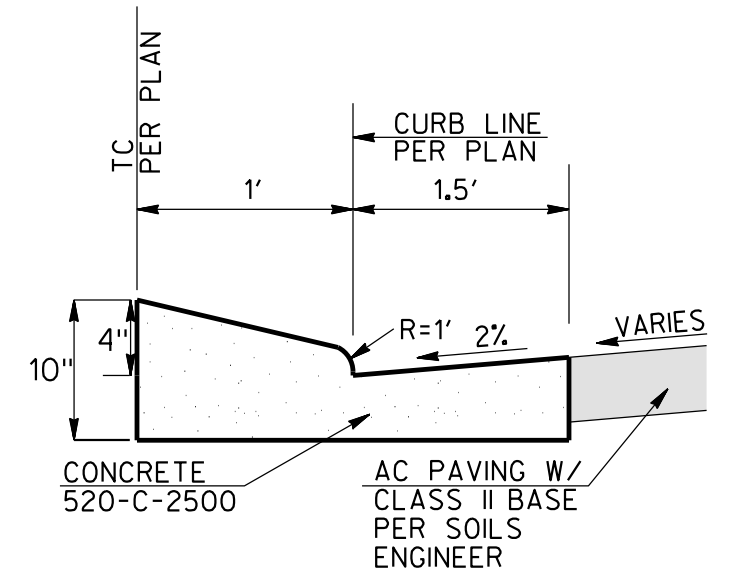


4" ROLLED CURB & GUTTER DETAIL (PVT)
NOT TO SCALE

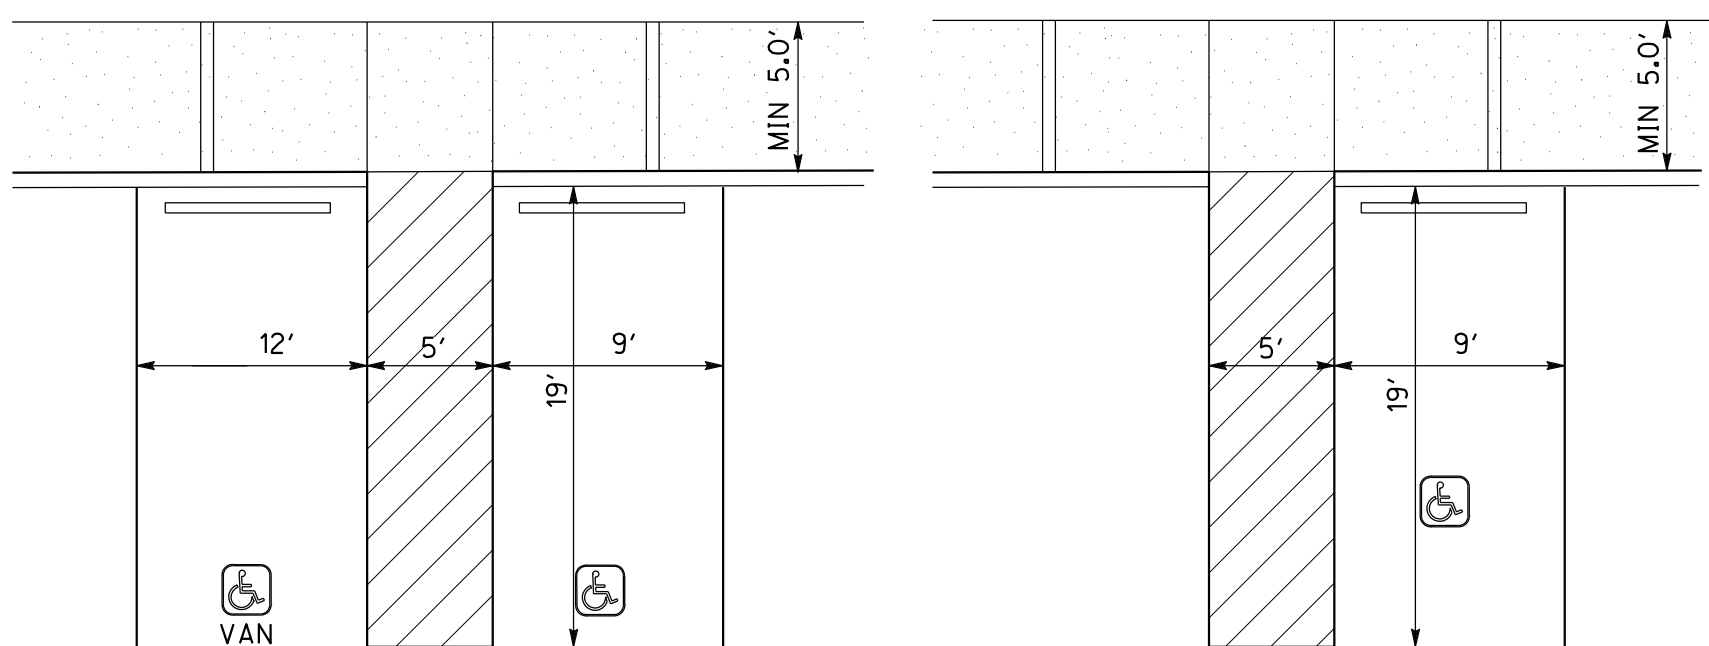


DISABLED PARKING STALL(S)
NO SCALE

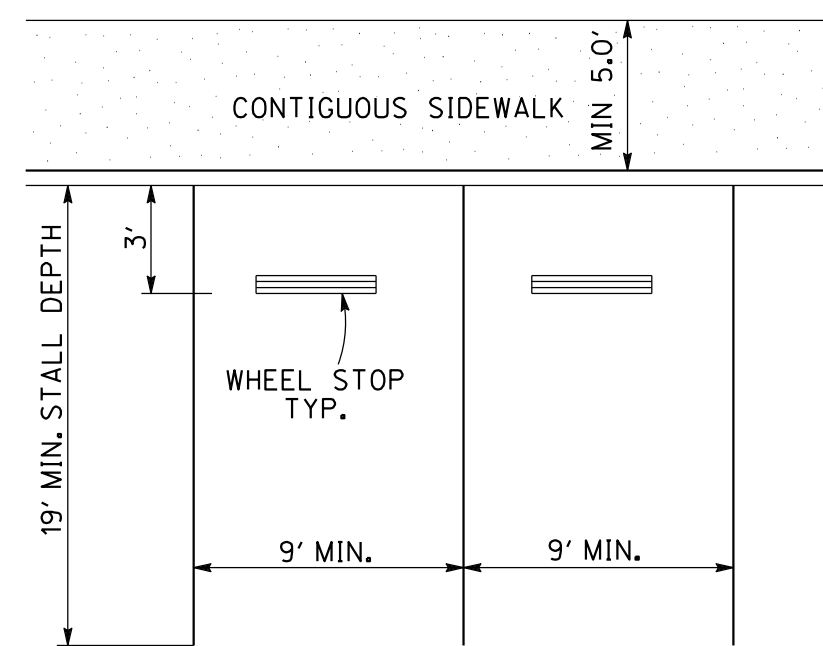

TYPICAL PARKING STALL
FOR PARK SITE
NO SCALE

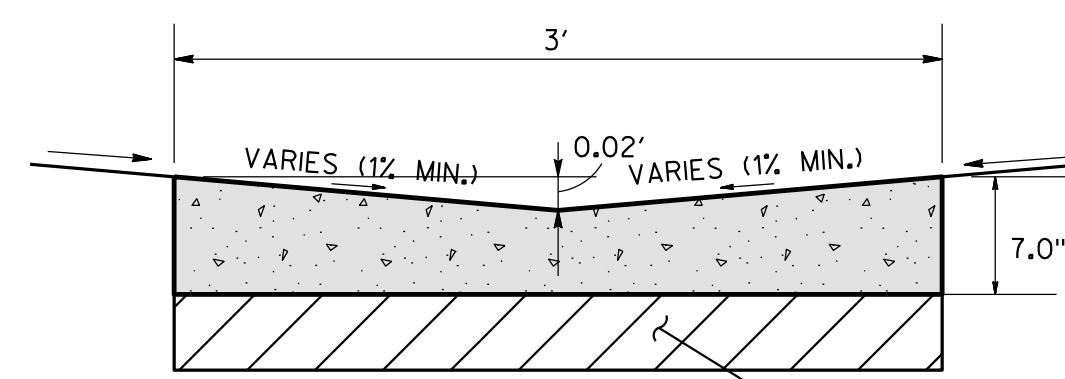

NOTE: ALL OTHER CONCRETE AND JOINT SPECIFICATIONS PER STANDARD DWG. G-12
3' RIBBON GUTTER (PVT) (TYPE-1)
NOT TO SCALE

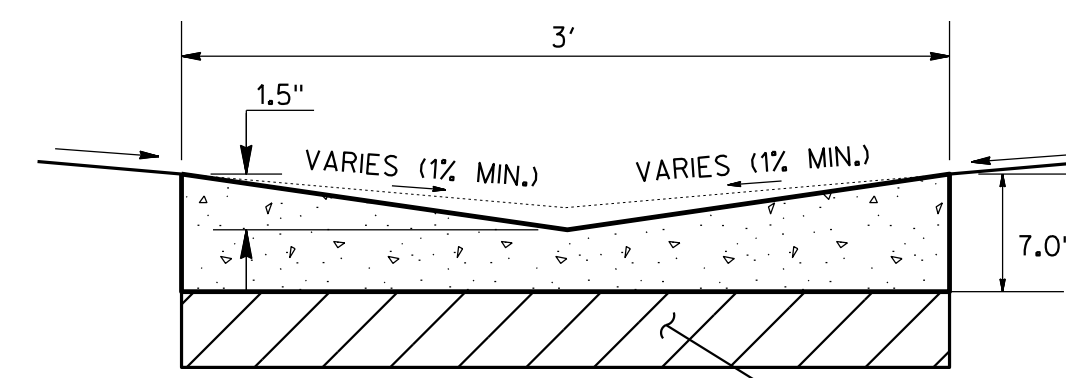

NOTE: ALL OTHER CONCRETE AND JOINT SPECIFICATIONS PER STANDARD DWG. G-12
3' RIBBON GUTTER (PVT) (TYPE-2)
NOT TO SCALE



RICK


619-291-0707
rickengineering.com

5620 FRIARS ROAD
SAN DIEGO, CA 92110

SAN DIEGO ORANGE RIVERSIDE SACRAMENTO SAN LUIS OBISPO
SANTA CLARITA PHOENIX TUCSON LAS VEGAS DENVER

CONSTRUCTION NOTES

- ① TO BE REMOVED
- ② PROTECT IN PLACE
- ③ TO BE RELOCATED
- ④ APPROXIMATE LOCATION OF EXISTING WATER WELL. WELL TO BE REMOVED ACCORDING TO LOCAL AND STATE REGULATIONS
- ⑤ APPROXIMATE LOCATION OF EXISTING SEPTIC SYSTEM. SEPTIC SYSTEM TO BE REMOVED ACCORDING TO LOCAL AND STATE REGULATIONS
- ⑥ EXISTING OVERHEAD TO BE REMOVED AND PLACED UNDERGROUND PER SEPARATE PERMIT

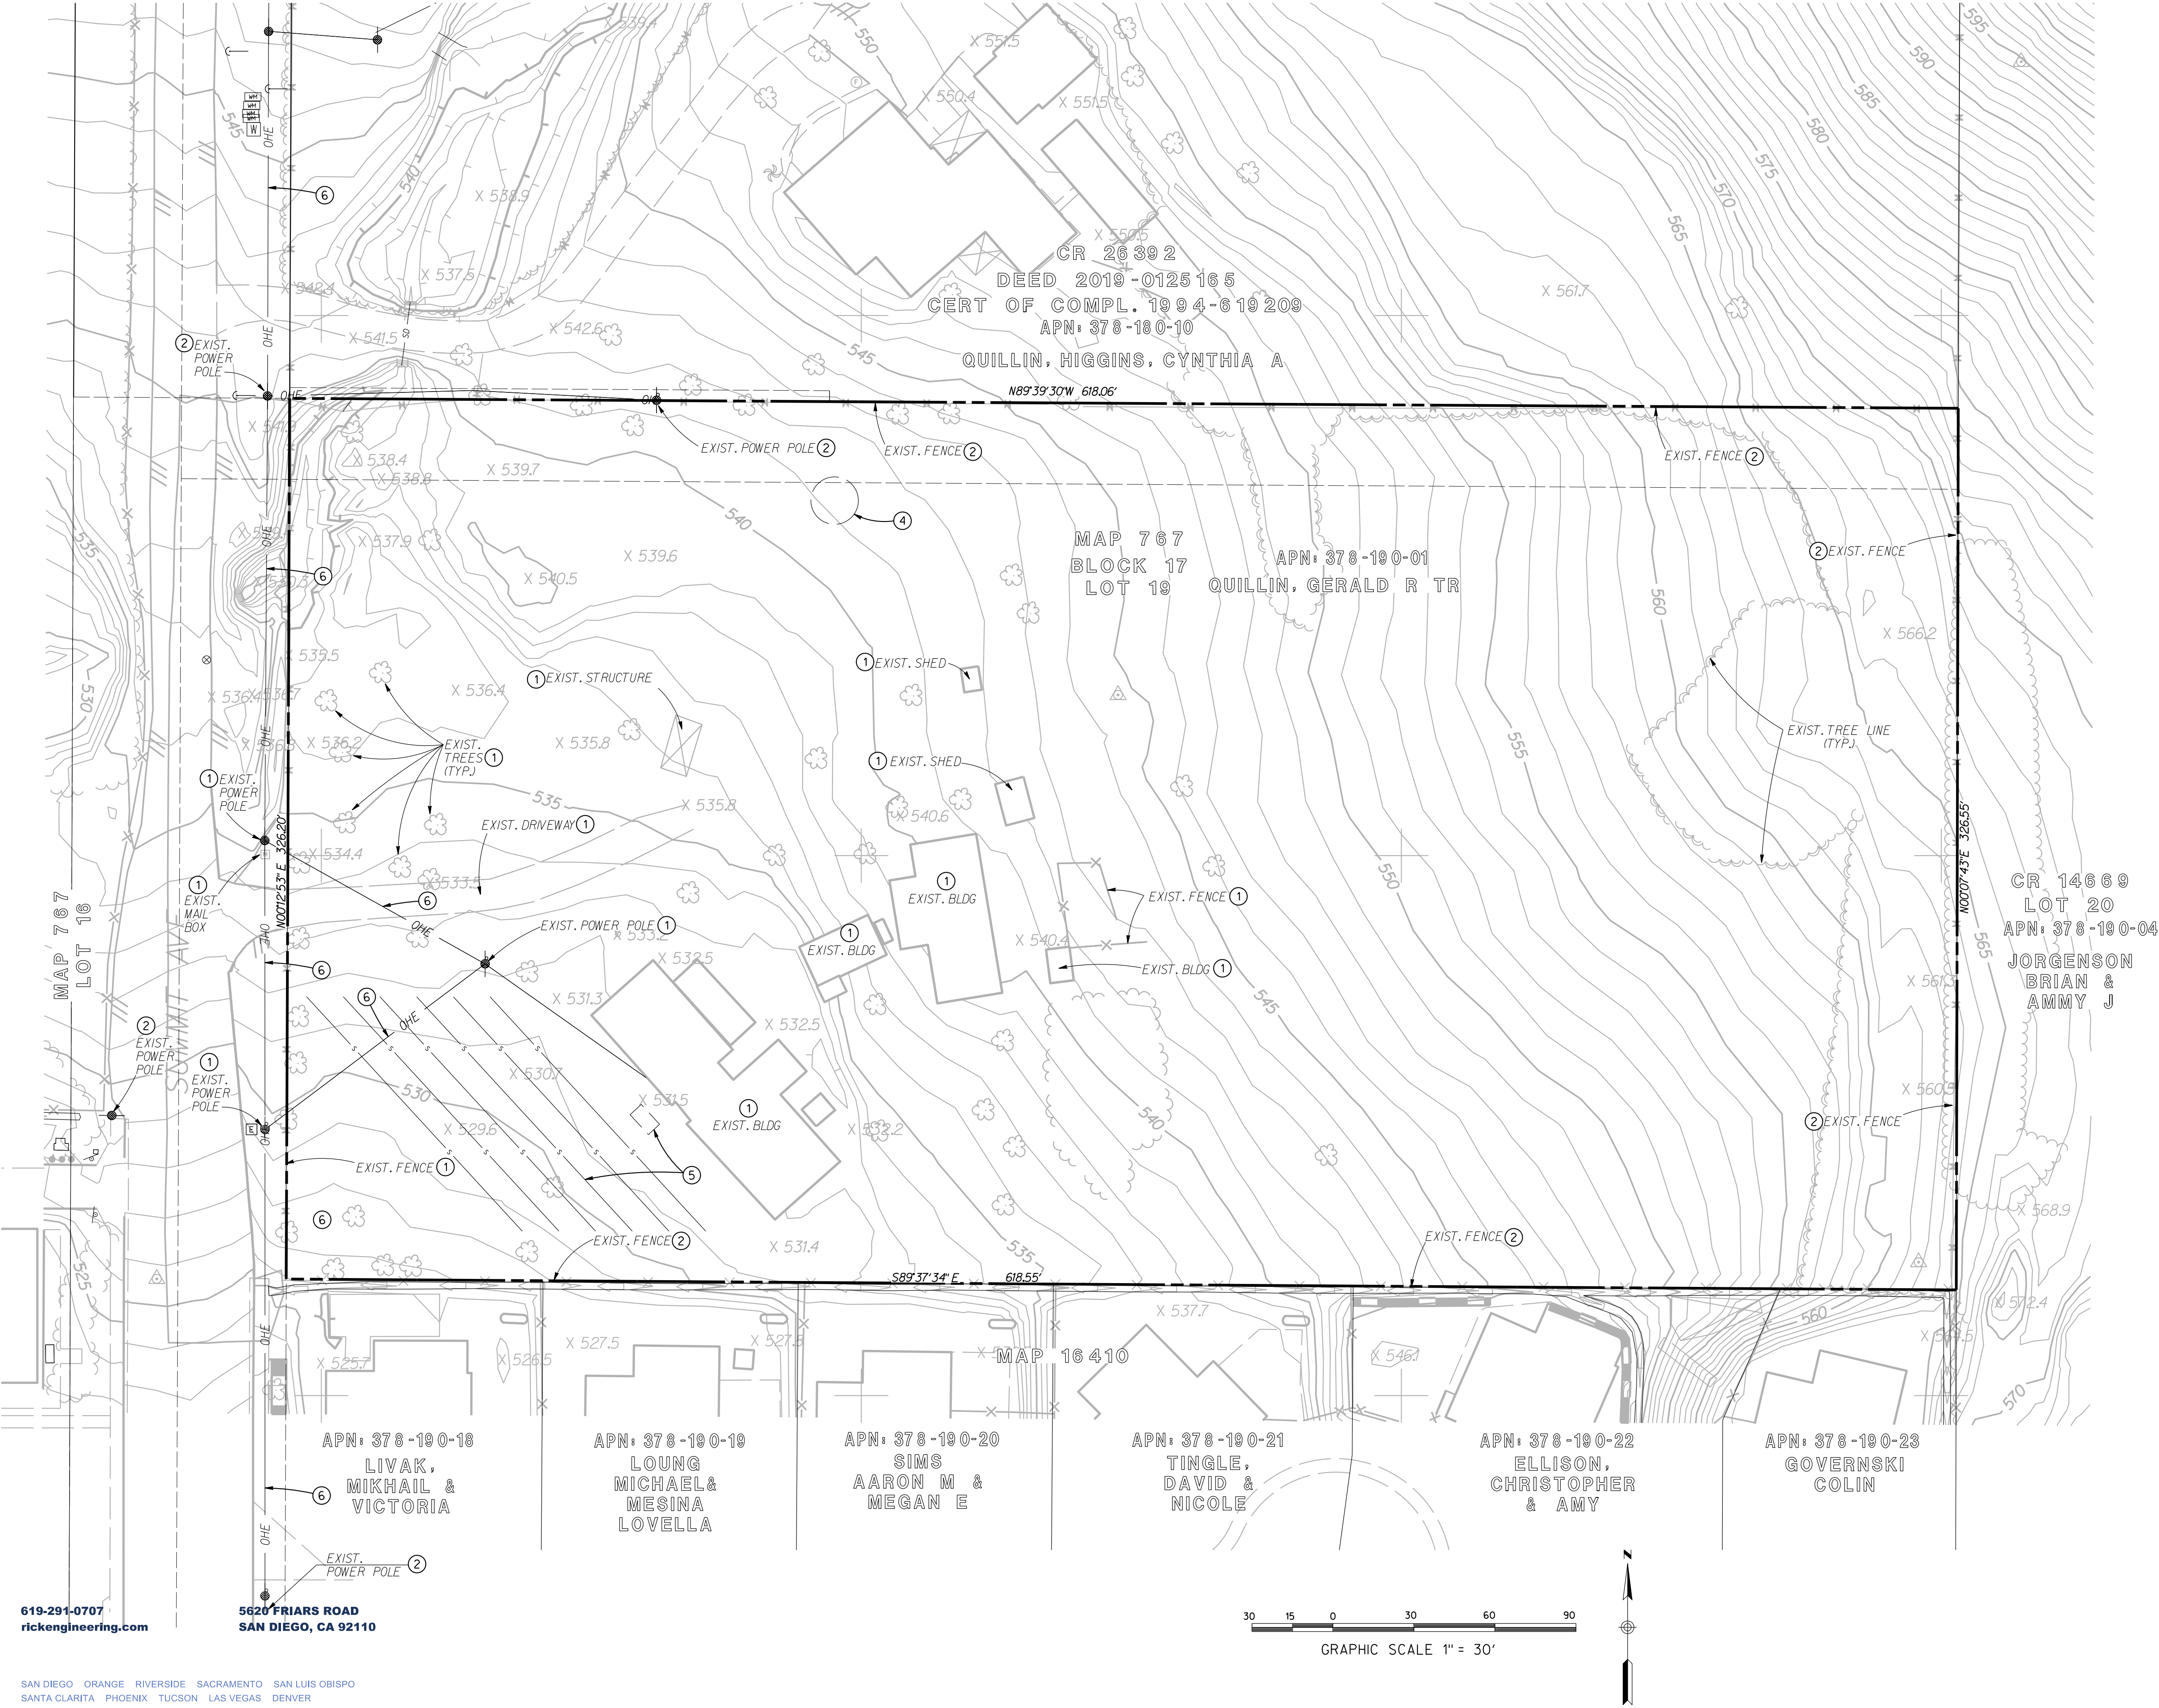

LEGAL DESCRIPTION

THE LAND REFERRED TO HEREIN IS SITUATED IN THE COUNTY OF SAN DIEGO, STATE OF CALIFORNIA, AND IS DESCRIBED AS FOLLOWS:

PARCEL 1:

THAT PORTION OF LOT 19 IN BLOCK 17 OF CAJON PARK, IN THE CITY OF SANTEE, COUNTY OF SAN DIEGO, STATE OF CALIFORNIA, ACCORDING TO MAP THEREOF NO. 767 FILED IN THE OFFICE OF THE COUNTY RECORDER OF SAN DIEGO COUNTY, NOVEMBER 27, 1893, WHICH LIES NORTHERLY OF A LINE DESCRIBED AS FOLLOWS:

BEGINNING AT A POINT ON THE WESTERLY LINE OF SAID LOT 19 WHICH IS DISTANT THEREON SOUTH 0°02'02" EAST, 326.62 FEET FROM THE NORTHWEST CORNER OF SAID LOT; THENCE SOUTH 89°55'45" EAST, 658.48 FEET TO A POINT ON THE EAST LINE OF SAID LOT 19 WHICH IS DISTANT THEREON SOUTH 0°02'26" EAST, 326.74 FEET FROM THE NORTHEAST CORNER OF SAID LOT.

EXPRESSLY EXCEPTING ANY PORTION OF SUMMIT AVENUE LYING WESTERLY OF AND ADJOINING SAID LOT 19.

PARCEL 2:

AN EASEMENT FOR ROAD AND PUBLIC UTILITY PURPOSES OVER, UNDER, UPON AND ACROSS ALL OF SUMMIT AVENUE AS SHOWN ON SAID MAP NO. 767 LYING WESTERLY OF AND ADJOINING THE WESTERLY LINES OF LOTS 19 AND 30 IN SAID BLOCK 17 AND THE NORTHERLY 40.00 FEET OF SIXTH STREET AS SHOWN ON SAID MAP NO. 767 LYING BETWEEN THE SOUTHERLY PROLONGATION OF THE WESTERLY LINE OF SAID SUMMIT AVENUE AND THE SOUTHERLY PROLONGATION OF A LINE DRAWN PARALLEL WITH AND 50.00 FEET EASTERLY MEASURED AT RIGHT ANGLES FROM THE WESTERLY LINE OF LOT 28 IN SAID BLOCK 17 AND THE SOUTHERLY 40.00 FEET OF SAID SIXTH STREET LYING BETWEEN THE NORTHERLY PROLONGATION OF THE WESTERLY LINE OF LOT 4 IN BLOCK 16 OF SAID CAJON PARK AND THE NORTHERLY PROLONGATION OF THE CENTER LINE OF CENTRAL AVENUE AS SHOWN ON SAID MAP NO. 767 AND THAT PORTION OF THE EASTERLY 50.00 FEET OF SAID CENTRAL AVENUE LYING BETWEEN THE WESTERLY PROLONGATION OF THE NORTHERLY LINE OF LOT 4 IN SAID BLOCK 16 AND THE WESTERLY PROLONGATION OF THE SOUTHERLY LINE OF LOT 12 IN SAID BLOCK 16.

ALL OF THE FOREGOING PORTIONS OF SAID STREET AND AVENUES HAVING BEEN VACATED AND CLOSED TO PUBLIC USE ON OCTOBER 3, 1900 BY AN ORDER OF THE BOARD OF SUPERVISORS OF SAID SAN DIEGO COUNTY AND BEING RECORDED IN BOOK 3, PAGE 95 OF SUPERVISOR'S RECORDS.


ASSESSOR'S PARCEL NUMBER: 378-190-01-00

EXISTING EASEMENTS

- 1 INGRESS & EGRESS FOR ROAD & PUBLIC UTILITY PURPOSES
PER DOC. NO. 68100 IN BOOK 7058, PG 273;
AND DOC. NO. 68492 IN BOOK 7058, PG 26;
BOTH RECORDED APRIL 29, 1958, O.R.
- 2 EASEMENT FOR POLE LINES, UNDERGROUND CONDUITS WITH THE RIGHT OF INGRESS & EGRESS
DOC. NO. 102822
REC. 06-19-1968
- 3 EASEMENT FOR ROAD & PUBLIC UTILITIES
RESERVED IN DEED TO CYNTHIA ANNE HIGGINS
DOC. 2019-0125165, O.R.
REC. 4/8/2019
- 4 PARCEL 1 PER DEED RECORDED APRIL 29, 1258
AS DOC. NO. 68100
IN BOOK 7058, PG 273
- 5 PARCEL 2 PER DEED RECORDED APRIL 29, 1258
AS DOC. NO. 68100
IN BOOK 7058, PG 273
- 6 PARCEL 1 PER DEED RECORDED APRIL 29, 1258
AS DOC. NO. 68492
IN BOOK 7058, PG 26
- 7 PARCEL 2 PER DEED RECORDED APRIL 29, 1258
AS DOC. NO. 68492
IN BOOK 7058, PG 26

CR 14669
LOT 20
APN: 378-190-04
JORGENSEN
BRIAN &
AMMY J

EXIST. LOT LINE

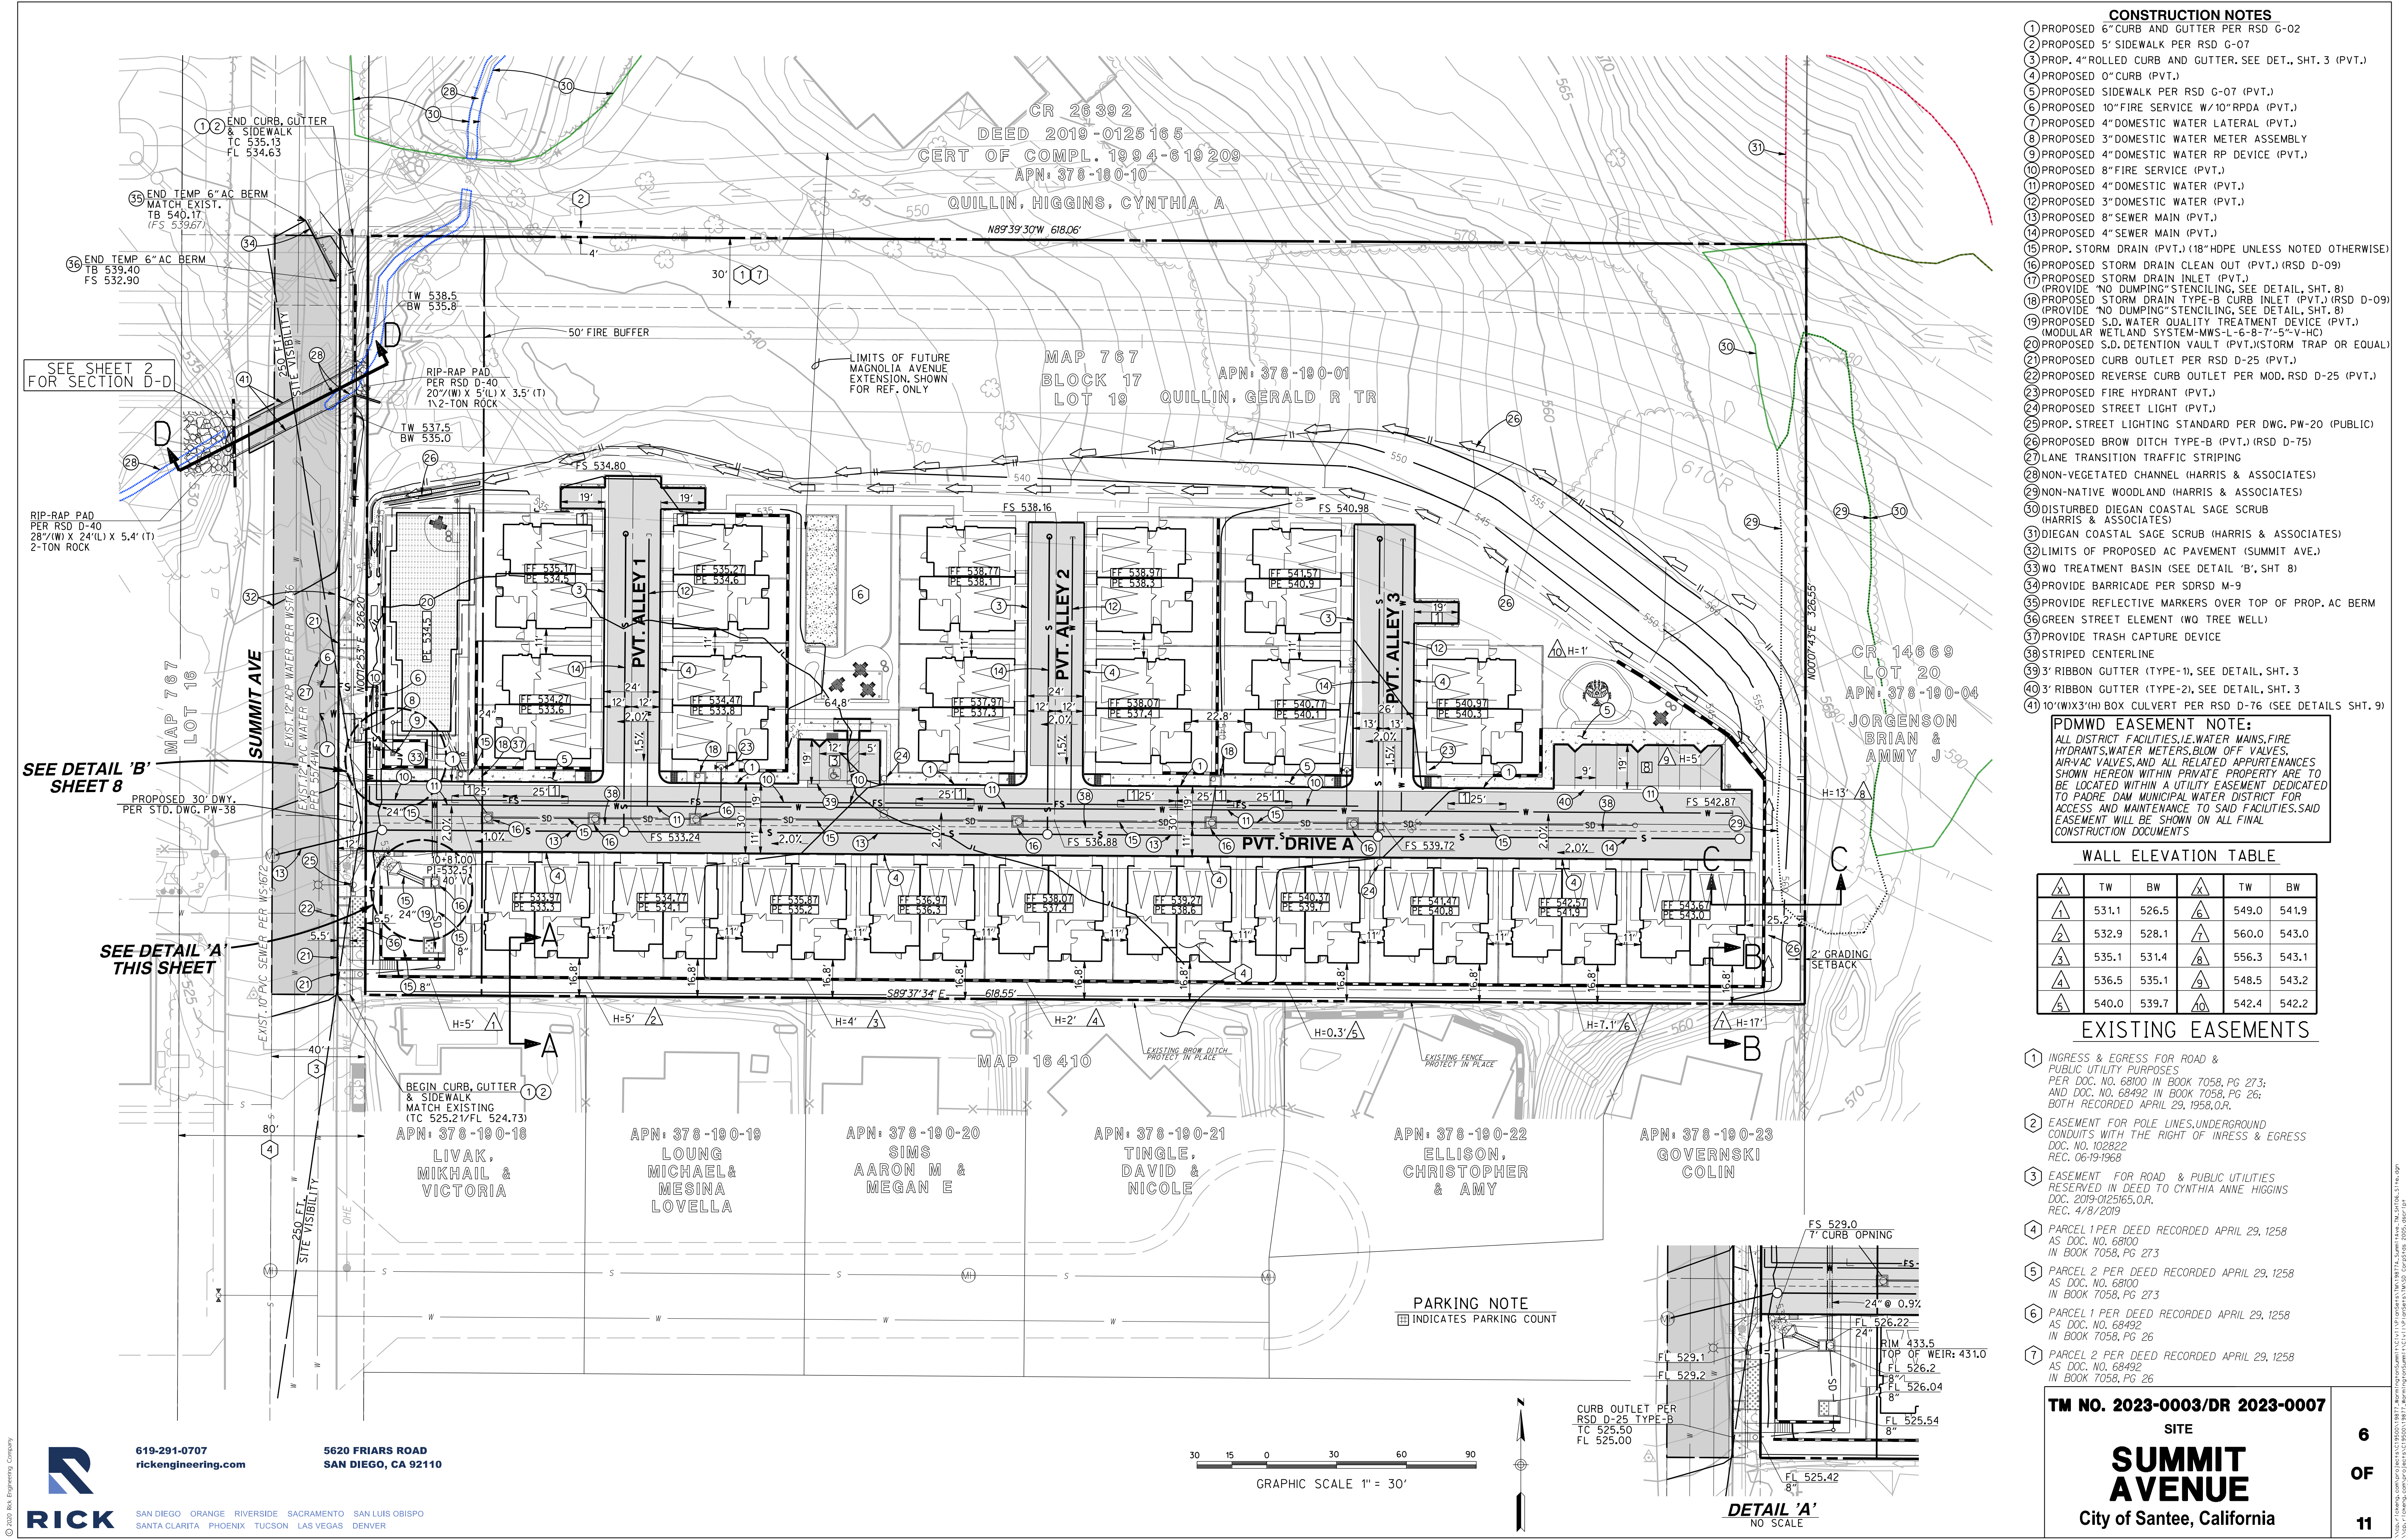

- CONSTRUCTION NOTES**
- 1) PROPOSED 6" CURB AND GUTTER PER RSD G-02
 - 2) PROPOSED 5' SIDEWALK PER RSD G-07
 - 3) PROP. 4" ROLLED CURB AND GUTTER, SEE DET., SHT. 3 (PVT.)
 - 4) PROPOSED 0" CURB (PVT.)
 - 5) PROPOSED SIDEWALK PER RSD G-07 (PVT.)
 - 6) PROPOSED 10" FIRE SERVICE W/10"RPDA (PVT.)
 - 7) PROPOSED 4" DOMESTIC WATER LATERAL (PVT.)
 - 8) PROPOSED 3" DOMESTIC WATER METER ASSEMBLY
 - 9) PROPOSED 4" DOMESTIC WATER RP DEVICE (PVT.)
 - 10) PROPOSED 8" FIRE SERVICE (PVT.)
 - 11) PROPOSED 4" DOMESTIC WATER (PVT.)
 - 12) PROPOSED 3" DOMESTIC WATER (PVT.)
 - 13) PROPOSED 8" SEWER MAIN (PVT.)
 - 14) PROPOSED 4" SEWER MAIN (PVT.)
 - 15) PROP. STORM DRAIN (PVT.) (18" HDPE UNLESS NOTED OTHERWISE)
 - 16) PROPOSED STORM DRAIN CLEAN OUT (PVT.) (RSD D-09)
 - 17) PROPOSED STORM DRAIN INLET (PVT.)
 - 18) (PROVIDE "NO DUMPING" STENCILING, SEE DETAIL, SHT. 8)
 - 19) PROPOSED STORM DRAIN TYPE-B CURB INLET (PVT.) (RSD D-09)
 - 20) (PROVIDE "NO DUMPING" STENCILING, SEE DETAIL, SHT. 8)
 - 21) PROPOSED S.D. WATER QUALITY TREATMENT DEVICE (PVT.) (MODULAR WETLAND SYSTEM-MWS-L-6-8-7'-5"-V-HC)
 - 22) PROPOSED S.D. DETENTION VAULT (PVT.) (STORM TRAP OR EQUAL)
 - 23) PROPOSED CURB OUTLET PER RSD D-25 (PVT.)
 - 24) PROPOSED REVERSE CURB OUTLET PER MOD. RSD D-25 (PVT.)
 - 25) PROPOSED FIRE HYDRANT (PVT.)
 - 26) PROPOSED STREET LIGHT (PVT.)
 - 27) PROP. STREET LIGHTING STANDARD PER DWG. PW-20 (PUBLIC)
 - 28) PROPOSED BROW DITCH TYPE-B (PVT.) (RSD D-75)
 - 29) LANE TRANSITION TRAFFIC STRIPING
 - 30) NON-VEGETATED CHANNEL (HARRIS & ASSOCIATES)
 - 31) NON-NATIVE WOODLAND (HARRIS & ASSOCIATES)
 - 32) DISTURBED DIEGAN COASTAL SAGE SCRUB (HARRIS & ASSOCIATES)
 - 33) DIEGAN COASTAL SAGE SCRUB (HARRIS & ASSOCIATES)
 - 34) LIMITS OF PROPOSED AC PAVEMENT (SUMMIT AVE.)
 - 35) WO TREATMENT BASIN (SEE DETAIL 'B', SHT. 8)
 - 36) PROVIDE BARRICADE PER SORSO M-9
 - 37) PROVIDE REFLECTIVE MARKERS OVER TOP OF PROP. AC BERM
 - 38) GREEN STREET ELEMENT (WO TREE WELL)
 - 39) PROVIDE TRASH CAPTURE DEVICE
 - 40) STRIPED CENTERLINE
 - 41) 3' RIBBON GUTTER (TYPE-1), SEE DETAIL, SHT. 3
 - 42) 3' RIBBON GUTTER (TYPE-2), SEE DETAIL, SHT. 3
 - 43) 10' (W)X3' (H) BOX CULVERT PER RSD D-76 (SEE DETAILS SHT. 9)

PDWMD EASEMENT NOTE:
ALL DISTRICT FACILITIES, I.E. WATER MAINS, FIRE HYDRANTS, WATER METERS, BLOW OFF VALVES, AIR/VAC VALVES, AND ALL RELATED APPURTENANCES SHOWN HEREON WITHIN PRIVATE PROPERTY ARE TO BE LOCATED WITHIN A UTILITY EASEMENT DEDICATED TO PADRE DAM MUNICIPAL WATER DISTRICT FOR ACCESS AND MAINTENANCE TO SAID FACILITIES. SAID EASEMENT WILL BE SHOWN ON ALL FINAL CONSTRUCTION DOCUMENTS

WALL ELEVATION TABLE

X	TW	BW	X	TW	BW
1	531.1	526.5	6	549.0	541.9
2	532.9	528.1	7	560.0	543.0
3	535.1	531.4	8	556.3	543.1
4	536.5	535.1	9	548.5	543.2
5	540.0	539.7	10	542.4	542.2


EXISTING EASEMENTS

- 1) INGRESS & EGRESS FOR ROAD & PUBLIC UTILITY PURPOSES
PER DOC. NO. 68100 IN BOOK 7058, PG 273;
AND DOC. NO. 68492 IN BOOK 7058, PG 26;
BOTH RECORDED APRIL 29, 1958, O.R.
- 2) EASEMENT FOR POLE LINES, UNDERGROUND CONDUITS WITH THE RIGHT OF INGRESS & EGRESS
DOC. NO. 102822
REC. 06/19/1968
- 3) EASEMENT FOR ROAD & PUBLIC UTILITIES RESERVED IN DEED TO CYNTHIA ANNE HIGGINS
DOC. 2019-0125165, O.R.
REC. 4/8/2019
- 4) PARCEL 1 PER DEED RECORDED APRIL 29, 1258 AS DOC. NO. 68100 IN BOOK 7058, PG 273
- 5) PARCEL 2 PER DEED RECORDED APRIL 29, 1258 AS DOC. NO. 68100 IN BOOK 7058, PG 273
- 6) PARCEL 1 PER DEED RECORDED APRIL 29, 1258 AS DOC. NO. 68492 IN BOOK 7058, PG 26
- 7) PARCEL 2 PER DEED RECORDED APRIL 29, 1258 AS DOC. NO. 68492 IN BOOK 7058, PG 26


TM NO. 2023-0003/DR 2023-0007

SITE
SUMMIT AVENUE
City of Santee, California

6
OF
11

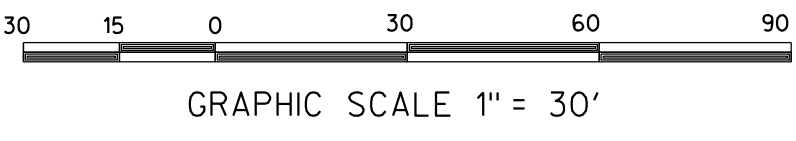

CURB OUTLET PER
RSD D-25 TYPE-B
TC 525.50
FL 525.00

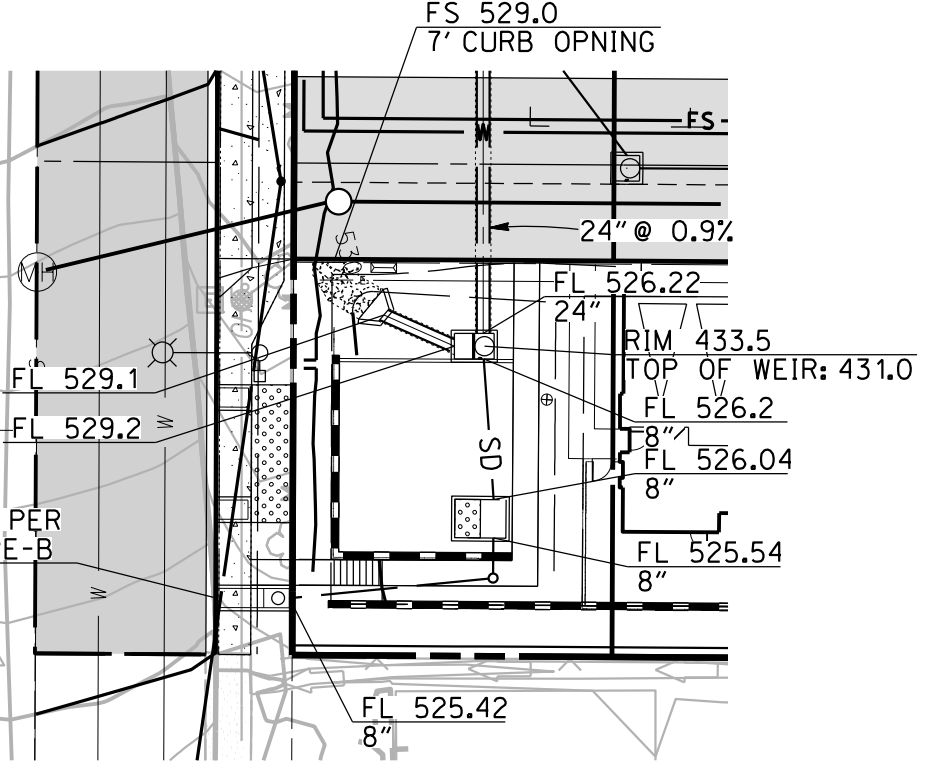

CR 26392
DEED 2019-0125165
CERT OF COMPL. 1994-619209
APN: 378-180-10

QUILLIN, HIGGINS, CYNTHIA A


N89°39'30"W 618.06'

MAP 767
BLOCK 17
LOT 19
APN: 378-190-01
QUILLIN, GERALD R TR

FIRE LANE NOTE

1) FIRE LANE(S) SHALL BE IDENTIFIED BY PAINTING CURBS RED WITH WHITE-STENCILED LETTERS INDICATING "NO PARKING - FIRE LANE" EVERY 30 FEET ALONG PORTIONS OF THE FIRE LANE. RED STRIPES WITH WHITE STENCILED LETTERS SHALL BE PAINTED ON THE CURB OR ASPHALT IN FRONT OF GARAGES ALONG FIRE LANES AS WELL. SIGNS INDICATING THE SAME CAN BE INSTALLED IN-LIEU OF PAINTING CURBS RED. SIGNS SHALL BE PLACED EVERY 75 FEET (OR OTHER APPROVED SPACING), PLACED IN BETWEEN THE CURB STENCILING. EXACT PLACEMENT SHALL BE APPROVED BY THE FIRE CODE OFFICIAL PRIOR TO INSTALLATION.

CR 14669
LOT 20
APN: 378-190-04
JORGENSEN
BRIAN &
AMMY J

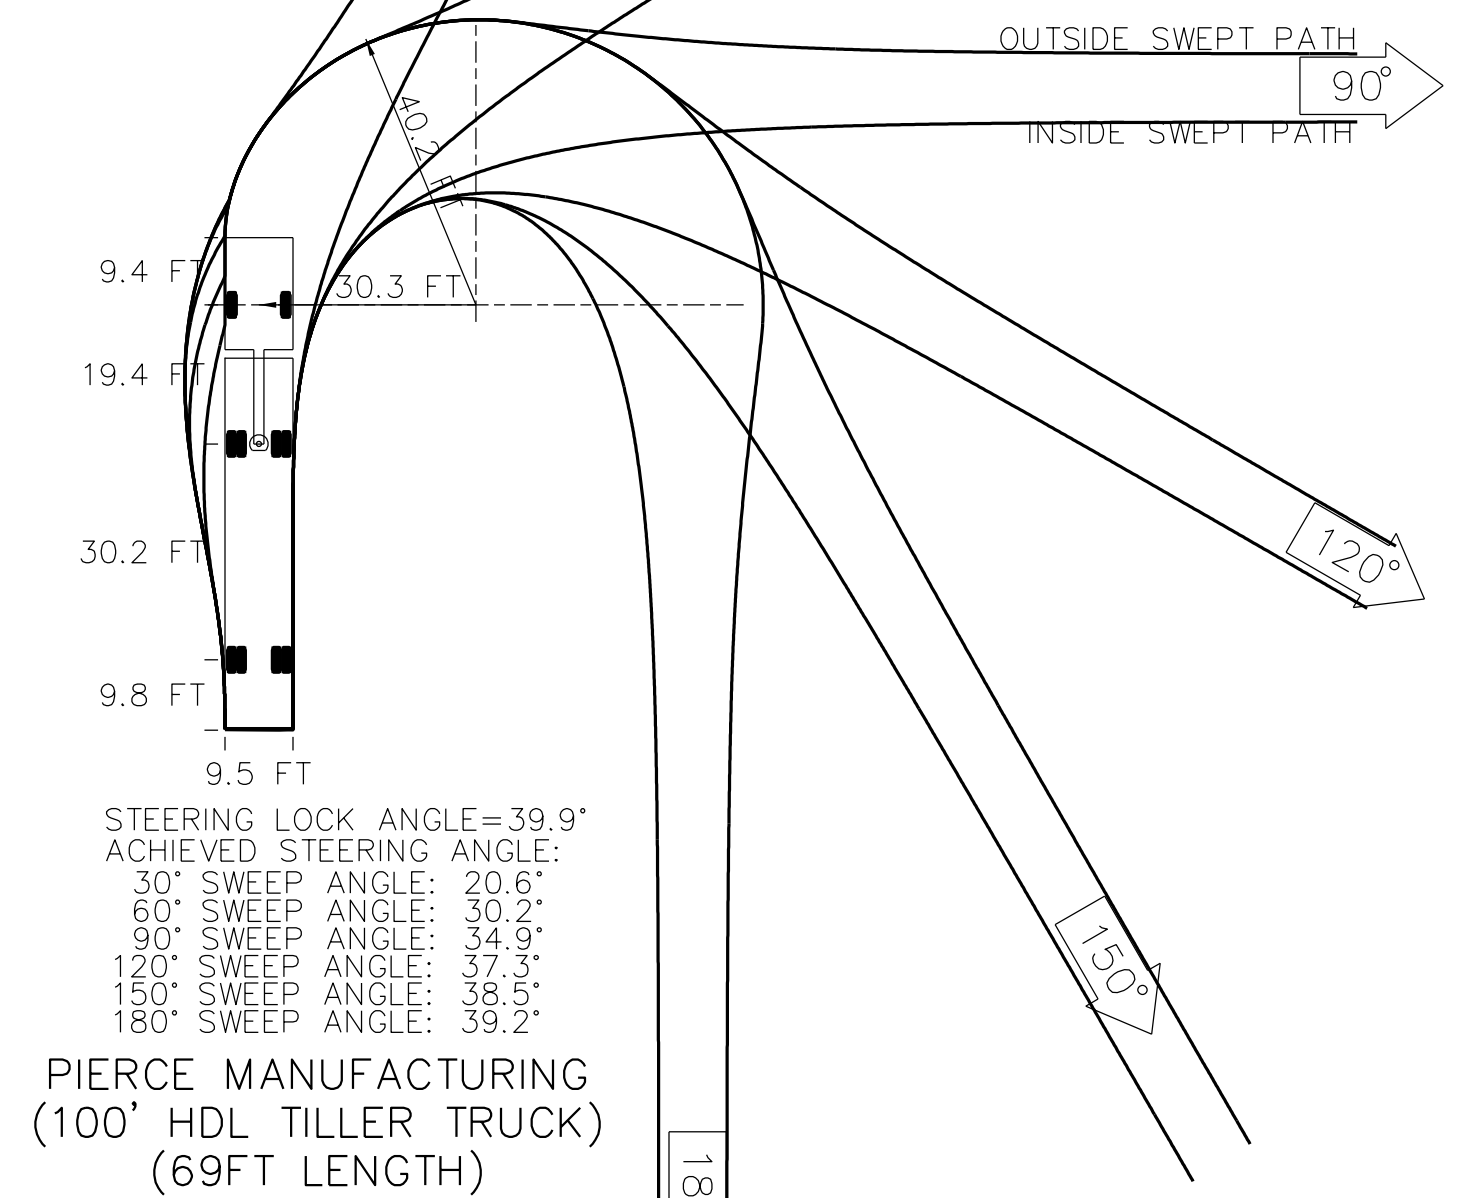

LEGEND:


FIRE HOSE PULL (L=150')

FIRE HYDRANT (PVT) PER WAS WF-01

RADIUS = 150'

FIRE TRUCK TURNING (HOOK & LADDER)

FIRE ACCESS

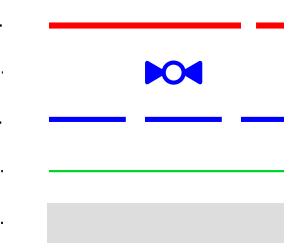

TM NO. 2023-0003/DR 2023-0007

FIRE ACCESS EXHIBIT

SUMMIT AVENUE

City of Santee, California

7
OF
11




RICK

619-291-0707
rickengineering.com

5620 FRIARS ROAD
SAN DIEGO, CA 92110

SAN DIEGO ORANGE RIVERSIDE SACRAMENTO SAN LUIS OBISPO
SANTA CLARITA PHOENIX TUCSON LAS VEGAS DENVER

 


GRAPHIC SCALE 1" = 30'






STORM DRAIN POLLUTION
PREVENTION SIGNAGE

CURB OPENING DETAILS

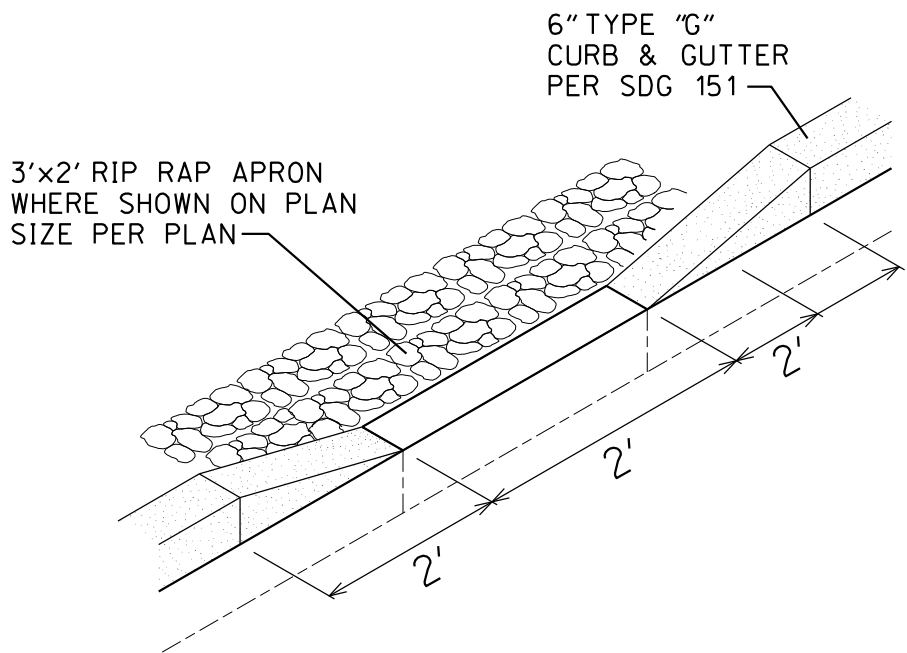

CURB OPENING WITH RIPRAP
NOT TO SCALE

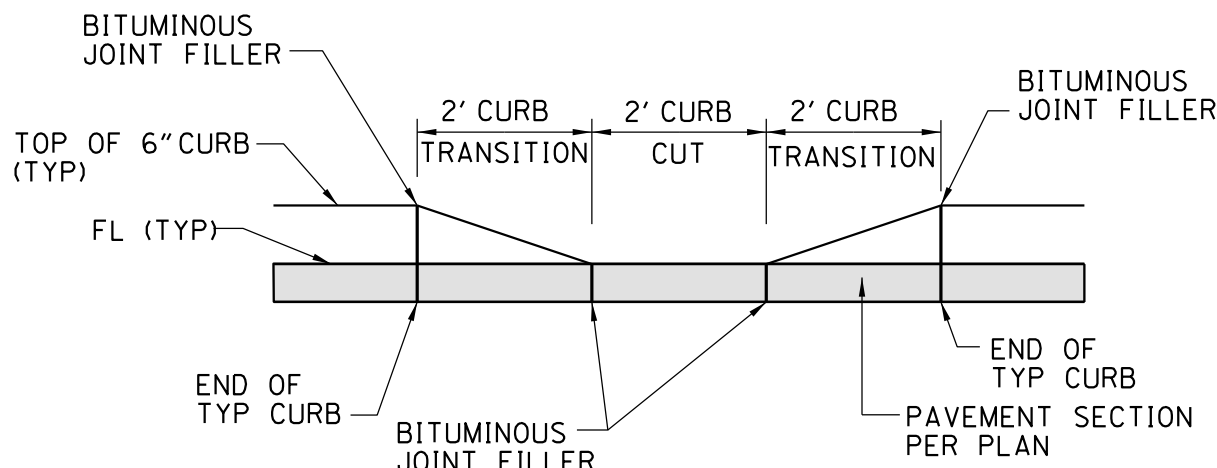

CURB CUT & TRANSITION DETAIL
NOT TO SCALE


SITE SPECIFIC DATA			
PROJECT NUMBER	786234-010		
PROJECT NAME	SUMMIT AVENUE		
PROJECT LOCATION	SANTEE, CA		
STRUCTURE ID	BMP-1B		
TREATMENT REQUIRED			
VOLUME BASED (CF)		FLOW BASED (CFS)	
4,660		N/A	
TREATMENT HGL AVAILABLE (FT)			531.00
PEAK BYPASS REQUIRED (CFS) - IF APPLICABLE			
UPSTREAM			
PIPE DATA	I.E.	MATERIAL	DIAMETER
INLET PIPE 1	526.04	HDPE	8"
OUTLET PIPE	525.50	HDPE	8"
PRETREATMENT		BIOFILTRATION	DISCHARGE
RIM ELEVATION	533.00	533.00	533.00
SURFACE LOAD	PEDESTRIAN	N/A	PEDESTRIAN
FRAME & COVER	30"	OPEN PLANTER	24"
WETLANDMEDIA VOLUME (CY)			5.79
ORIFICE SIZE (DIA. INCHES)			#0.92"
NOTES: PRELIMINARY NOT FOR CONSTRUCTION. UPSTREAM BYPASS TOP OF WEIR HEIGHT TO BE AT 531.00.			

INSTALLATION NOTES


- CONTRACTOR TO PROVIDE ALL LABOR, EQUIPMENT, MATERIALS AND INCIDENTALS REQUIRED TO OFFLOAD AND INSTALL THE SYSTEM AND APPURTENANCES IN ACCORDANCE WITH THIS DRAWING AND THE MANUFACTURERS' SPECIFICATIONS, UNLESS OTHERWISE STATED IN MANUFACTURER'S CONTRACT.
- UNIT MUST BE INSTALLED ON LEVEL BASE. MANUFACTURER RECOMMENDS A MINIMUM 6" LEVEL ROCK BASE UNLESS SPECIFIED BY THE PROJECT ENGINEER. CONTRACTOR IS RESPONSIBLE FOR VERIFYING PROJECT ENGINEER'S RECOMMENDED BASE SPECIFICATIONS.
- CONTRACTOR TO SUPPLY AND INSTALL ALL EXTERNAL CONNECTING PIPES. ALL PIPES MUST BE FLUSH WITH INSIDE SURFACE OF CONCRETE (PIPES CANNOT INTRUDE BEYOND FLUSH). INVERT OF OUTFLOW PIPE MUST BE FLUSH WITH DISCHARGE CHAMBER FLOOR. ALL PIPES SHALL BE SEALED WATERTIGHT PER MANUFACTURER'S STANDARD CONNECTION DETAIL.
- CONTRACTOR RESPONSIBLE FOR INSTALLATION OF ALL PIPES, RISERS, MANHOLES, AND HATCHES. CONTRACTOR TO USE GROUT AND/OR BRICKS TO MATCH COVERS WITH FINISHED SURFACE UNLESS SPECIFIED OTHERWISE.
- VEGETATION SUPPLIED AND INSTALLED BY OTHERS. ALL UNITS WITH VEGETATION MUST HAVE DRIP OR SPRAY IRRIGATION SUPPLIED AND INSTALLED BY OTHERS.
- CONTRACTOR RESPONSIBLE FOR CONTACTING CONTECH FOR ACTIVATION OF UNIT. MANUFACTURER'S WARRANTY IS VOID WITHOUT PROPER ACTIVATION BY A CONTECH REPRESENTATIVE.

GENERAL NOTES


- MANUFACTURER TO PROVIDE ALL MATERIALS UNLESS OTHERWISE NOTED.
- ALL DIMENSIONS, ELEVATIONS, SPECIFICATIONS AND CAPACITIES ARE SUBJECT TO CHANGE. FOR PROJECT SPECIFIC DRAWINGS DETAILING EXACT DIMENSIONS, WEIGHTS AND ACCESSORIES PLEASE CONTACT CONTECH.

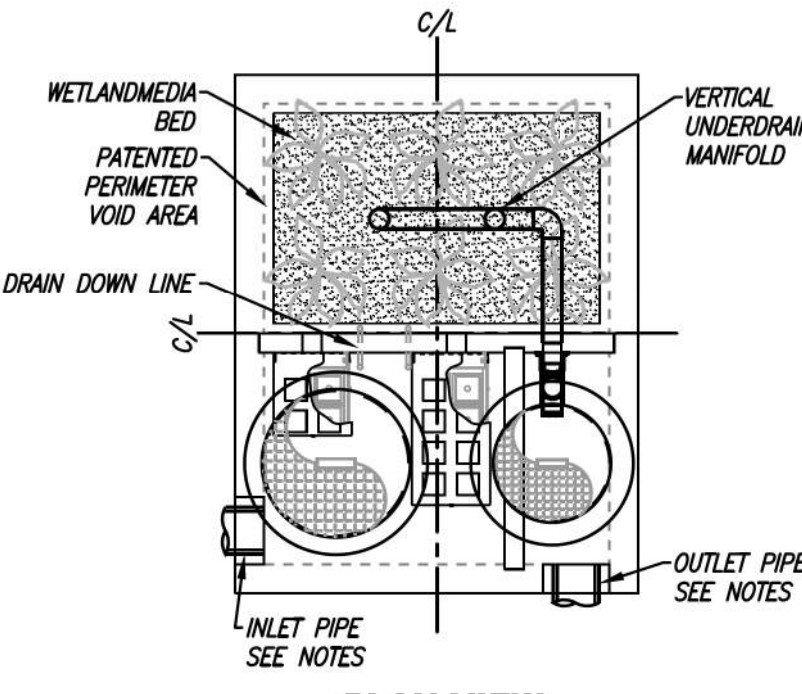


PLAN VIEW

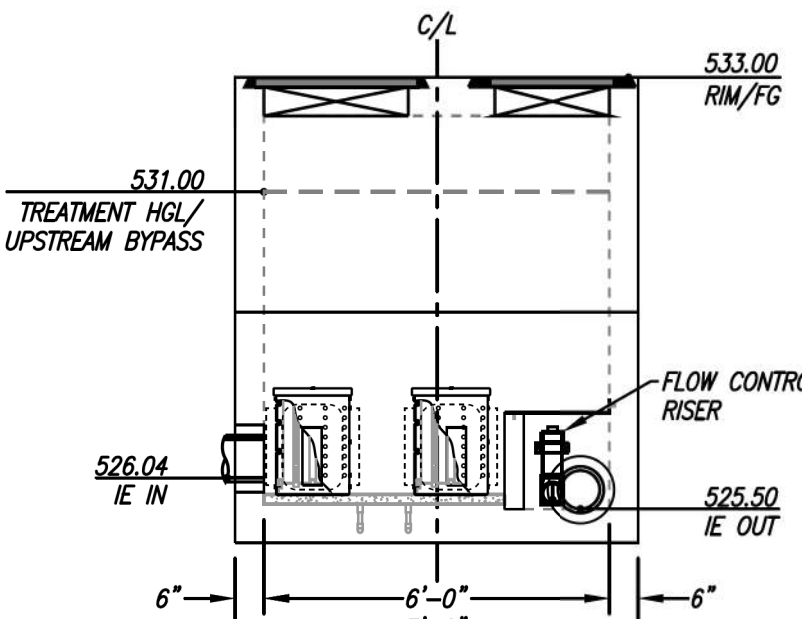

ELEVATION VIEW

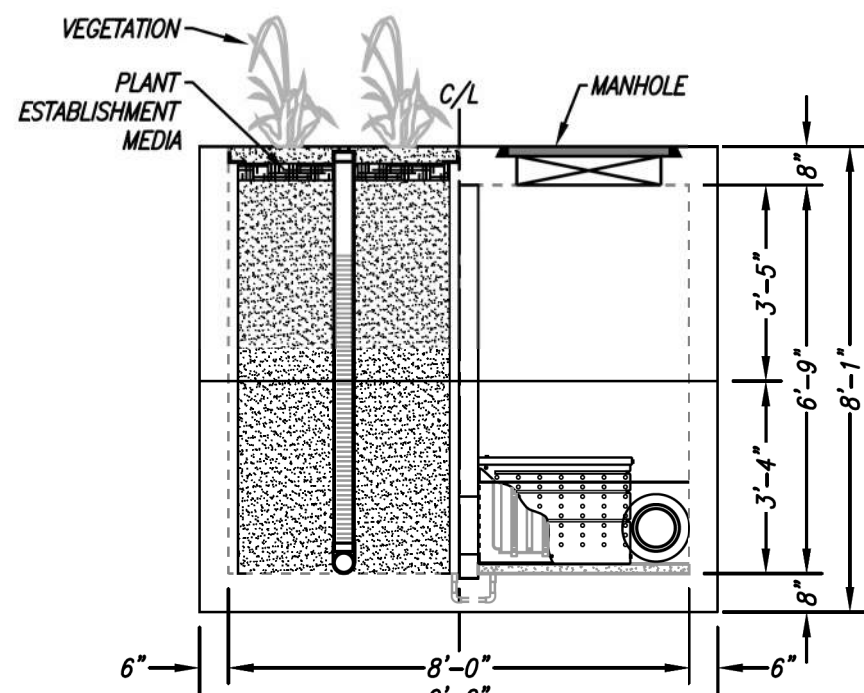



LEFT END VIEW

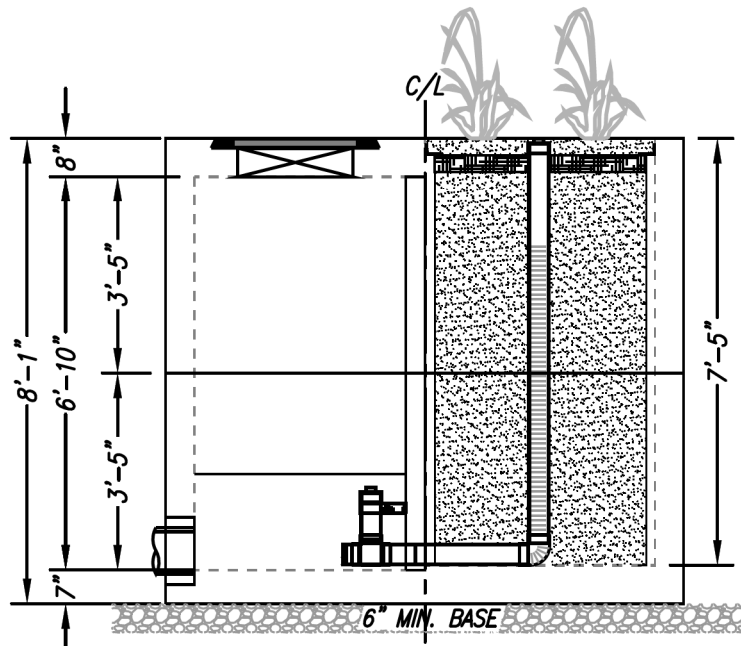

RIGHT END VIEW



REQUIRED TREATMENT VOLUME (CF)	4,660
DRAINDOWN DURATION (HOURS)	24
AVERAGE DISCHARGE RATE PER MWS UNIT(GPM)	23.78
OPERATING HEAD (FT)	5.5
WETLANDMEDIA INFILTRATION RATE (IN/HR)	23
WETLANDMEDIA LOADING RATE (GPM/SF)	OR 0.23

MWS-L-6-8-7'-5"-V-HC
STORMWATER BIOFILTRATION SYSTEM
STANDARD DETAIL

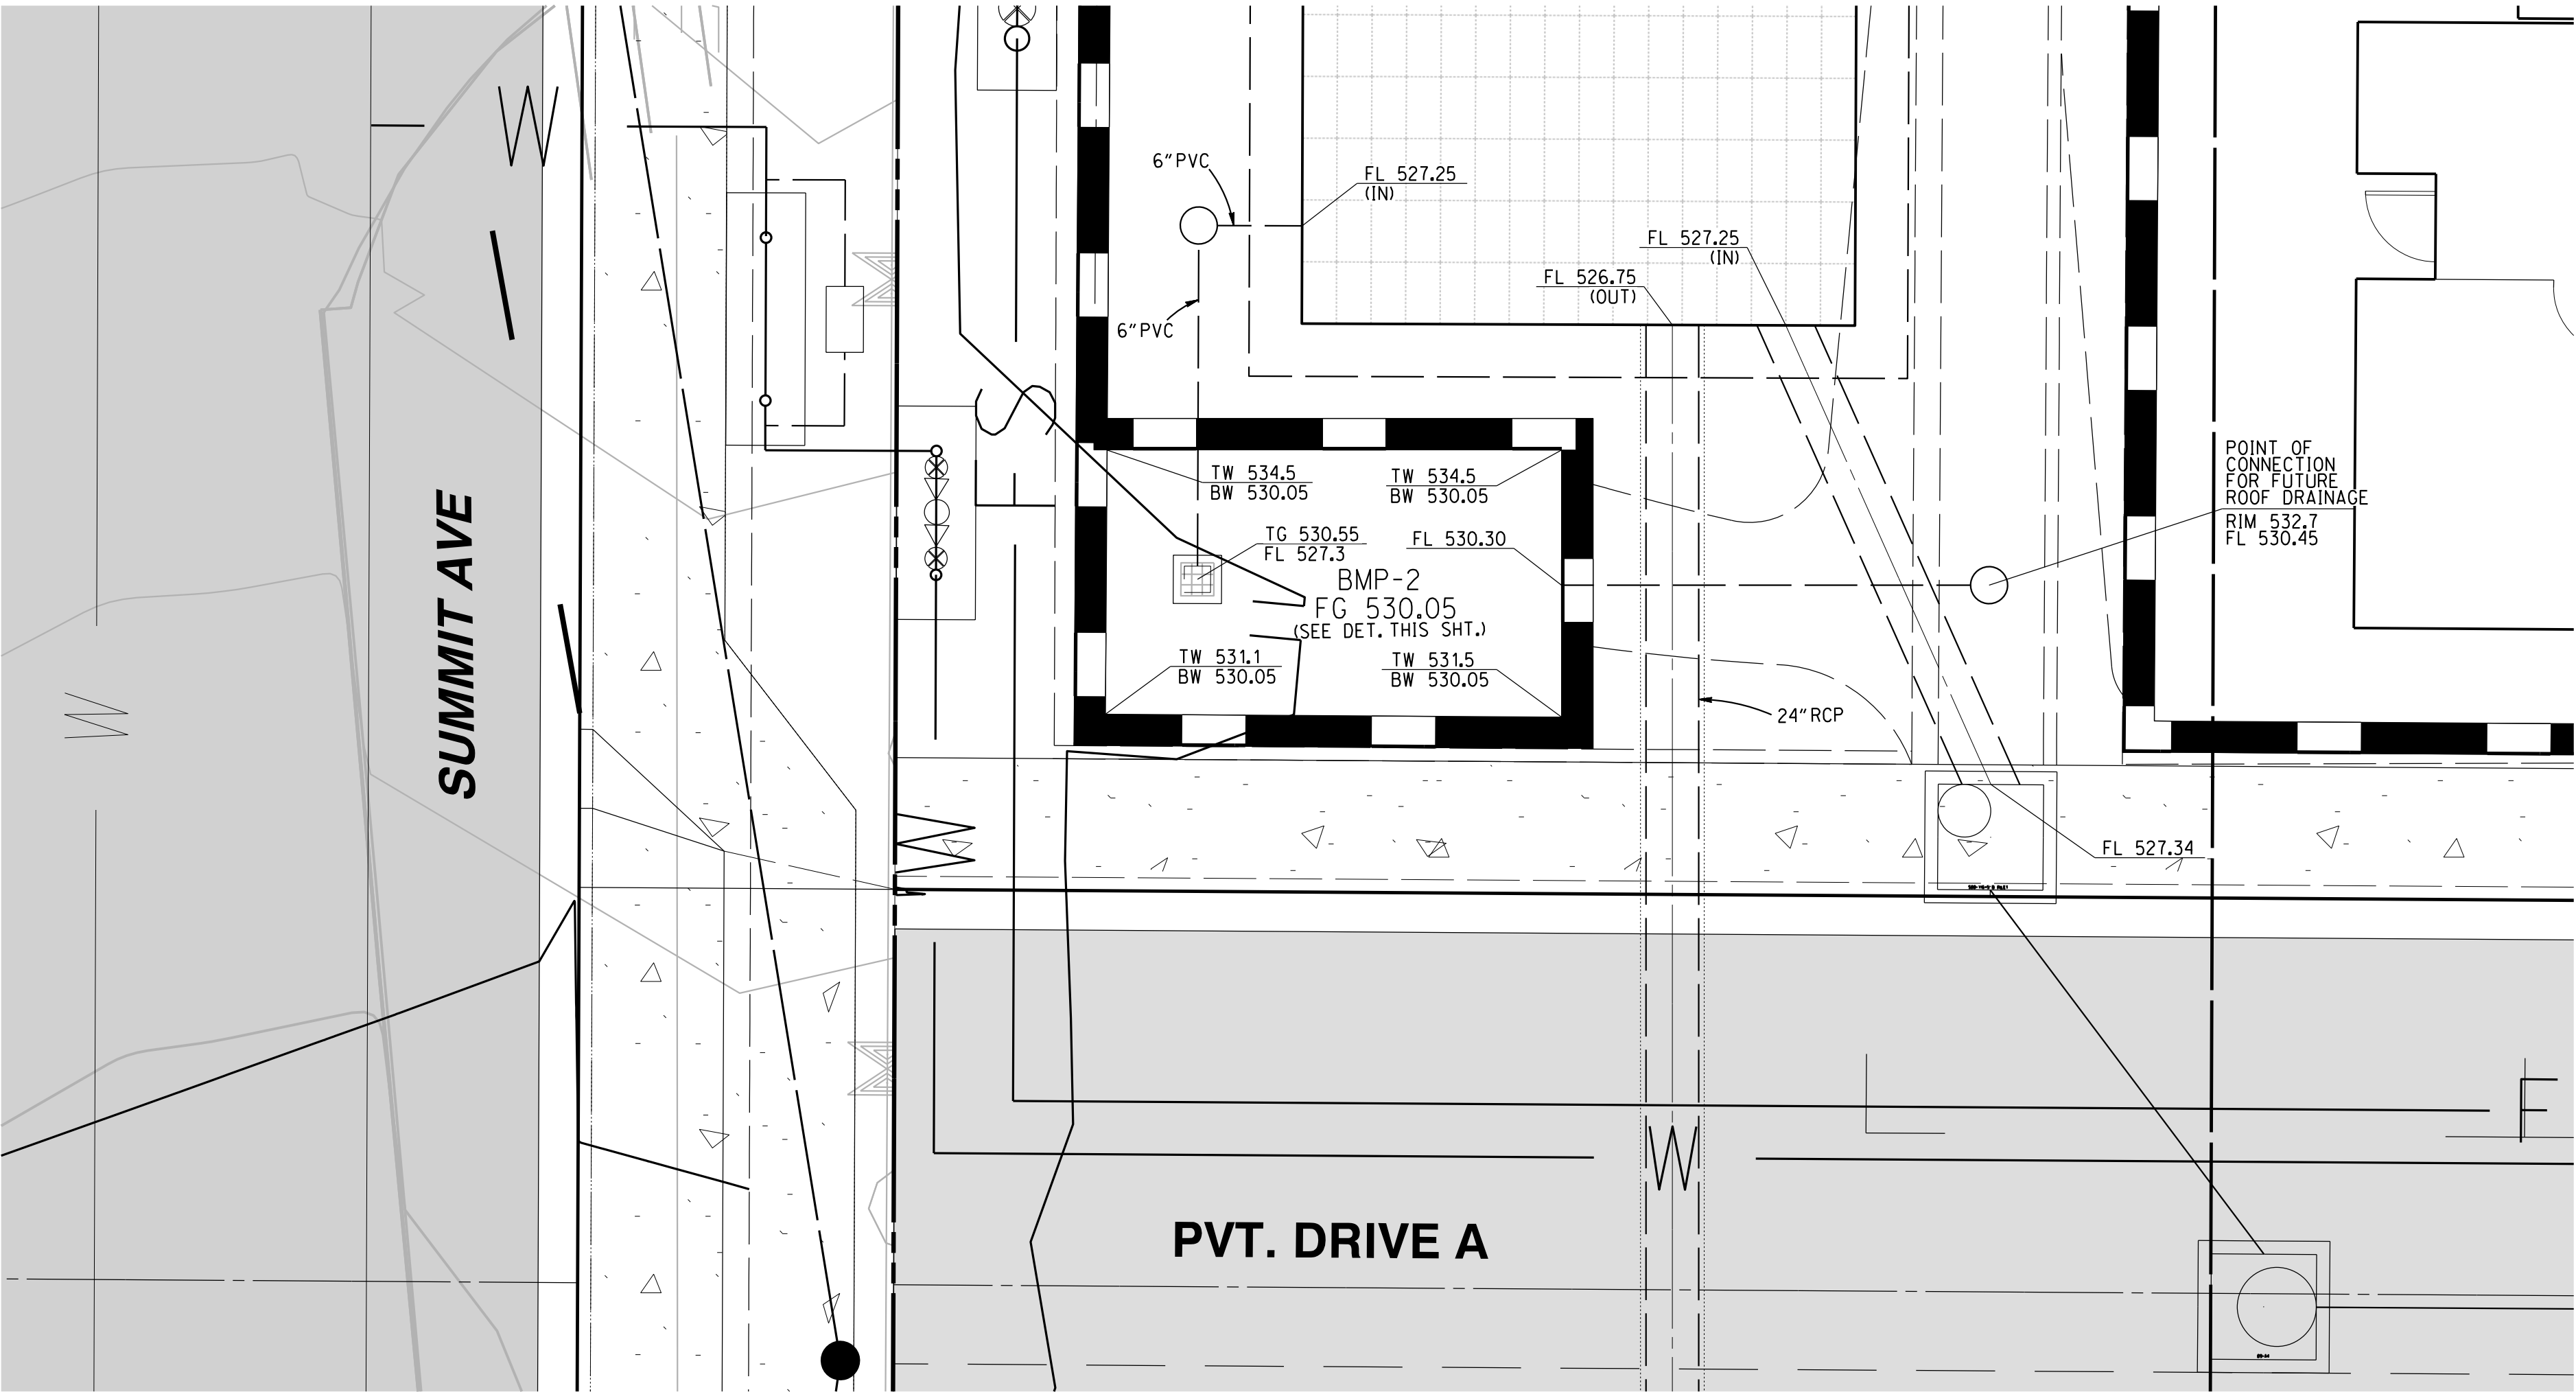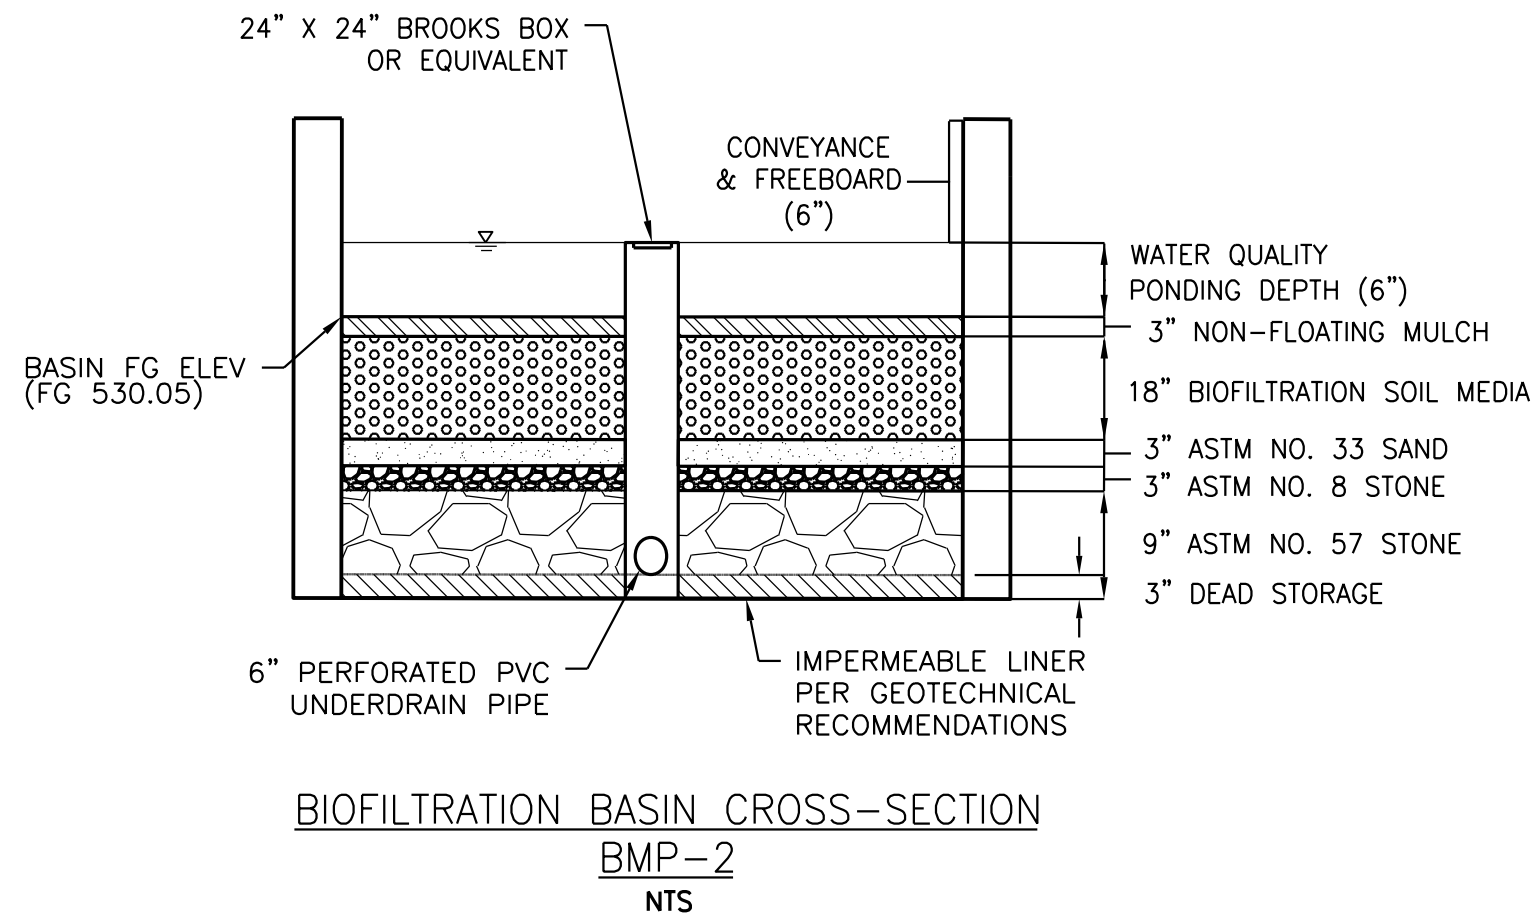

DETAIL 'B'
SCALE: 1\"/>



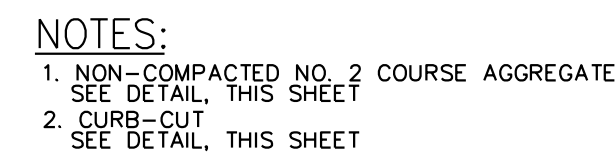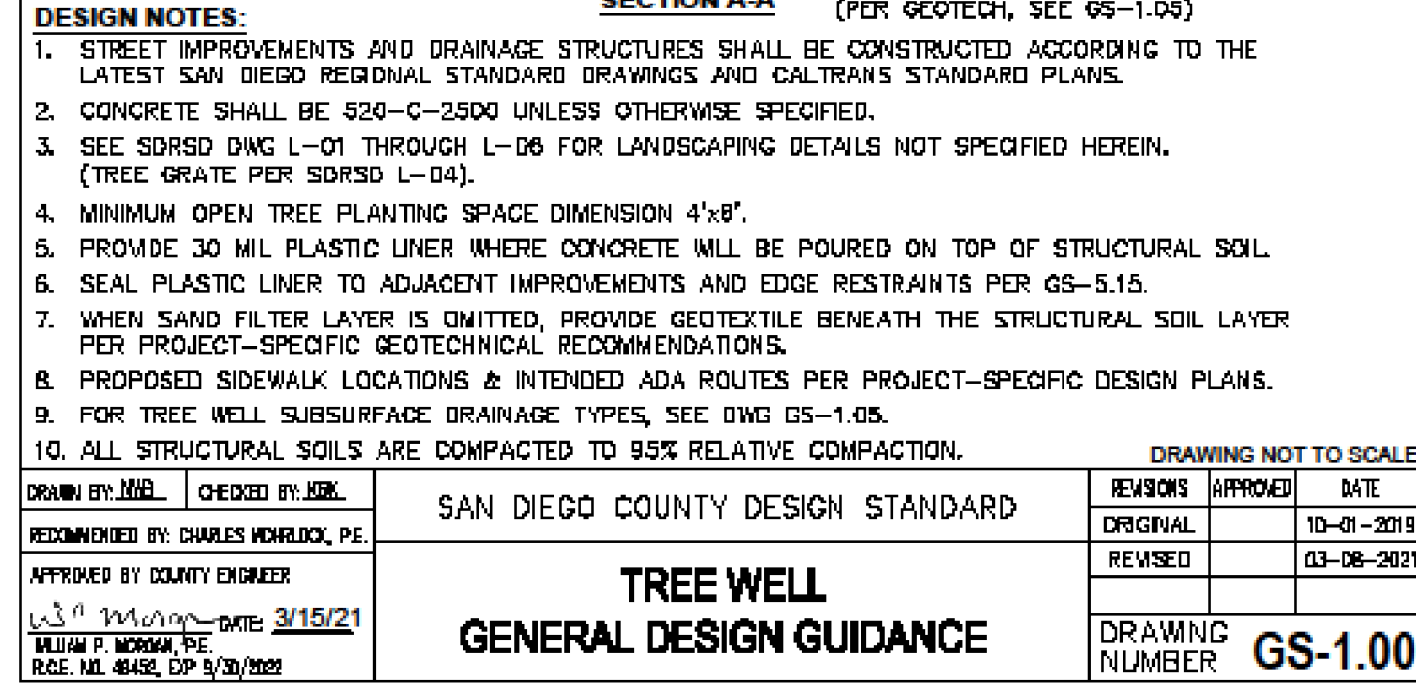

RICK

619-291-0707
rickengineering.com


**5620 FRIARS ROAD
SAN DIEGO, CA 92110**

SAN DIEGO ORANGE RIVERSIDE SACRAMENTO SAN LUIS OBISPO
SANTA CLARITA PHOENIX TUCSON LAS VEGAS DENVER



[illegible]

NOTE: FOR BOXES OF HEIGHT LESS THAN THAT SHOWN IN TABLE, USE NEXT GREATER TABLE HEIGHT SLABS. WALL DIMENSIONS AND REINFORCING STEEL MAKE CHANGES TO BAR LENGTHS AND NUMBER OF SPACERS AND QUANTITIES AS NECESSARY.

Revision	By	Approved	Date	SAN DIEGO REGIONAL STANDARD DRAWING SINGLE BOX CULVERT DETAILS No.1	RECOMMENDED BY THE SAN DIEGO REGIONAL STANDARDS COMMITTEE
ORIGINAL		A.Kercheval	12/75		 Chairperson R.C.E. 52241
Edited	T.R.	T. Regallo	10/15		Date
Edited	M.W.	M. Widelski	10/18		
Reviewed	RP	S. Engedo	03/22		DRAWING NUMBER D-76E

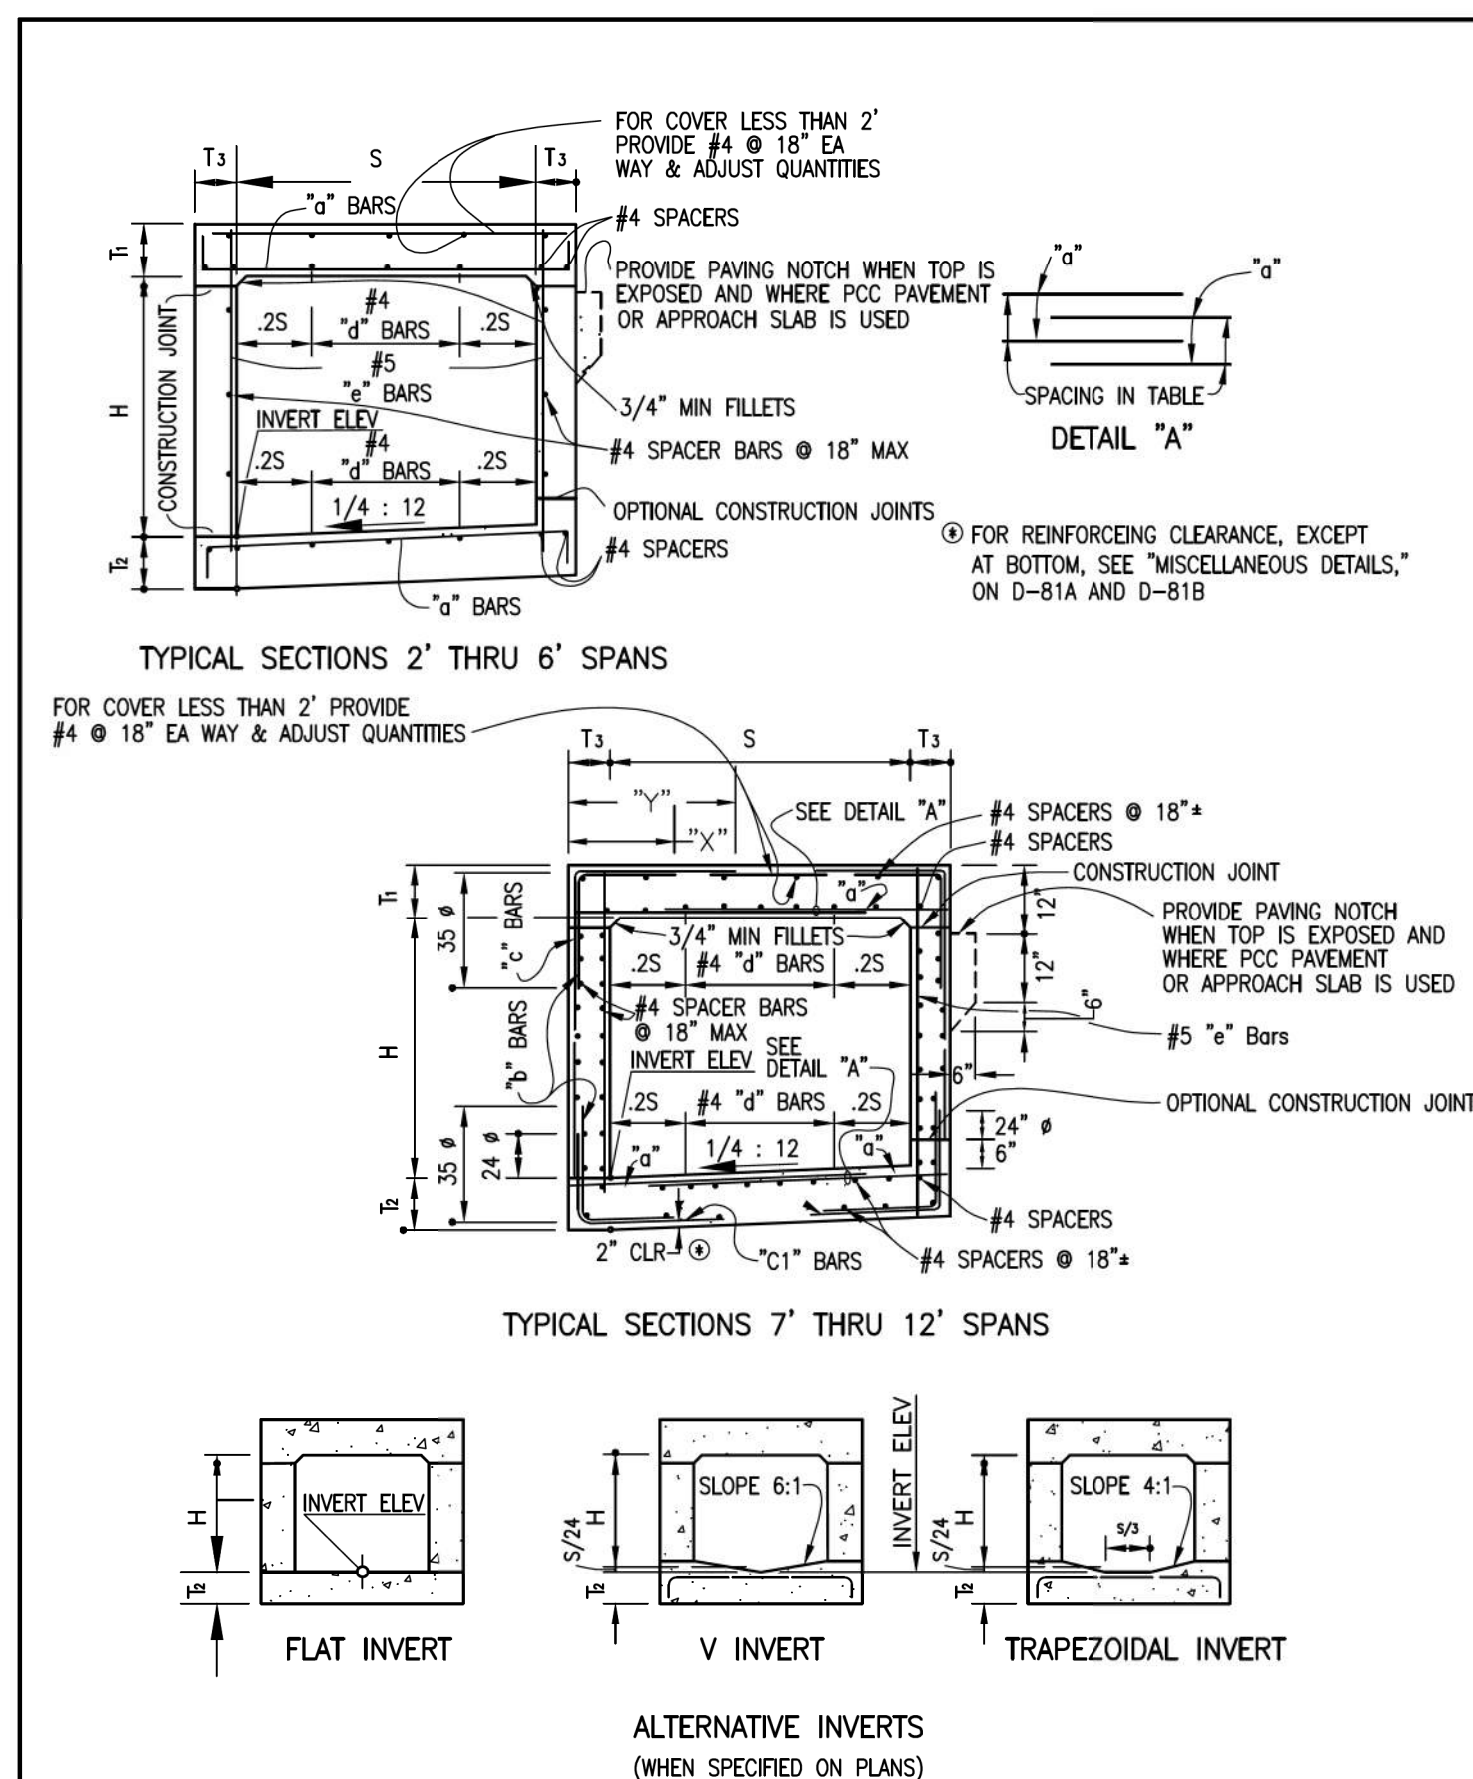

Revision	By	Approved	Date	SAN DIEGO REGIONAL STANDARD DRAWING SINGLE BOX CULVERT DETAILS NO.2	RECOMMENDED BY THE SAN DIEGO REGIONAL STANDARDS COMMITTEE
ORIGINAL		Kercheval	12/75		 03/24/2022 Chairperson R.C.E. 52241
Edited	T.R.	T. Regello	10/15		
Edited	M.W.	M. Widelst	10/18		
Reviewed	R.P.	S. Engeda	03/22		
					DRAWING NUMBER D-76G

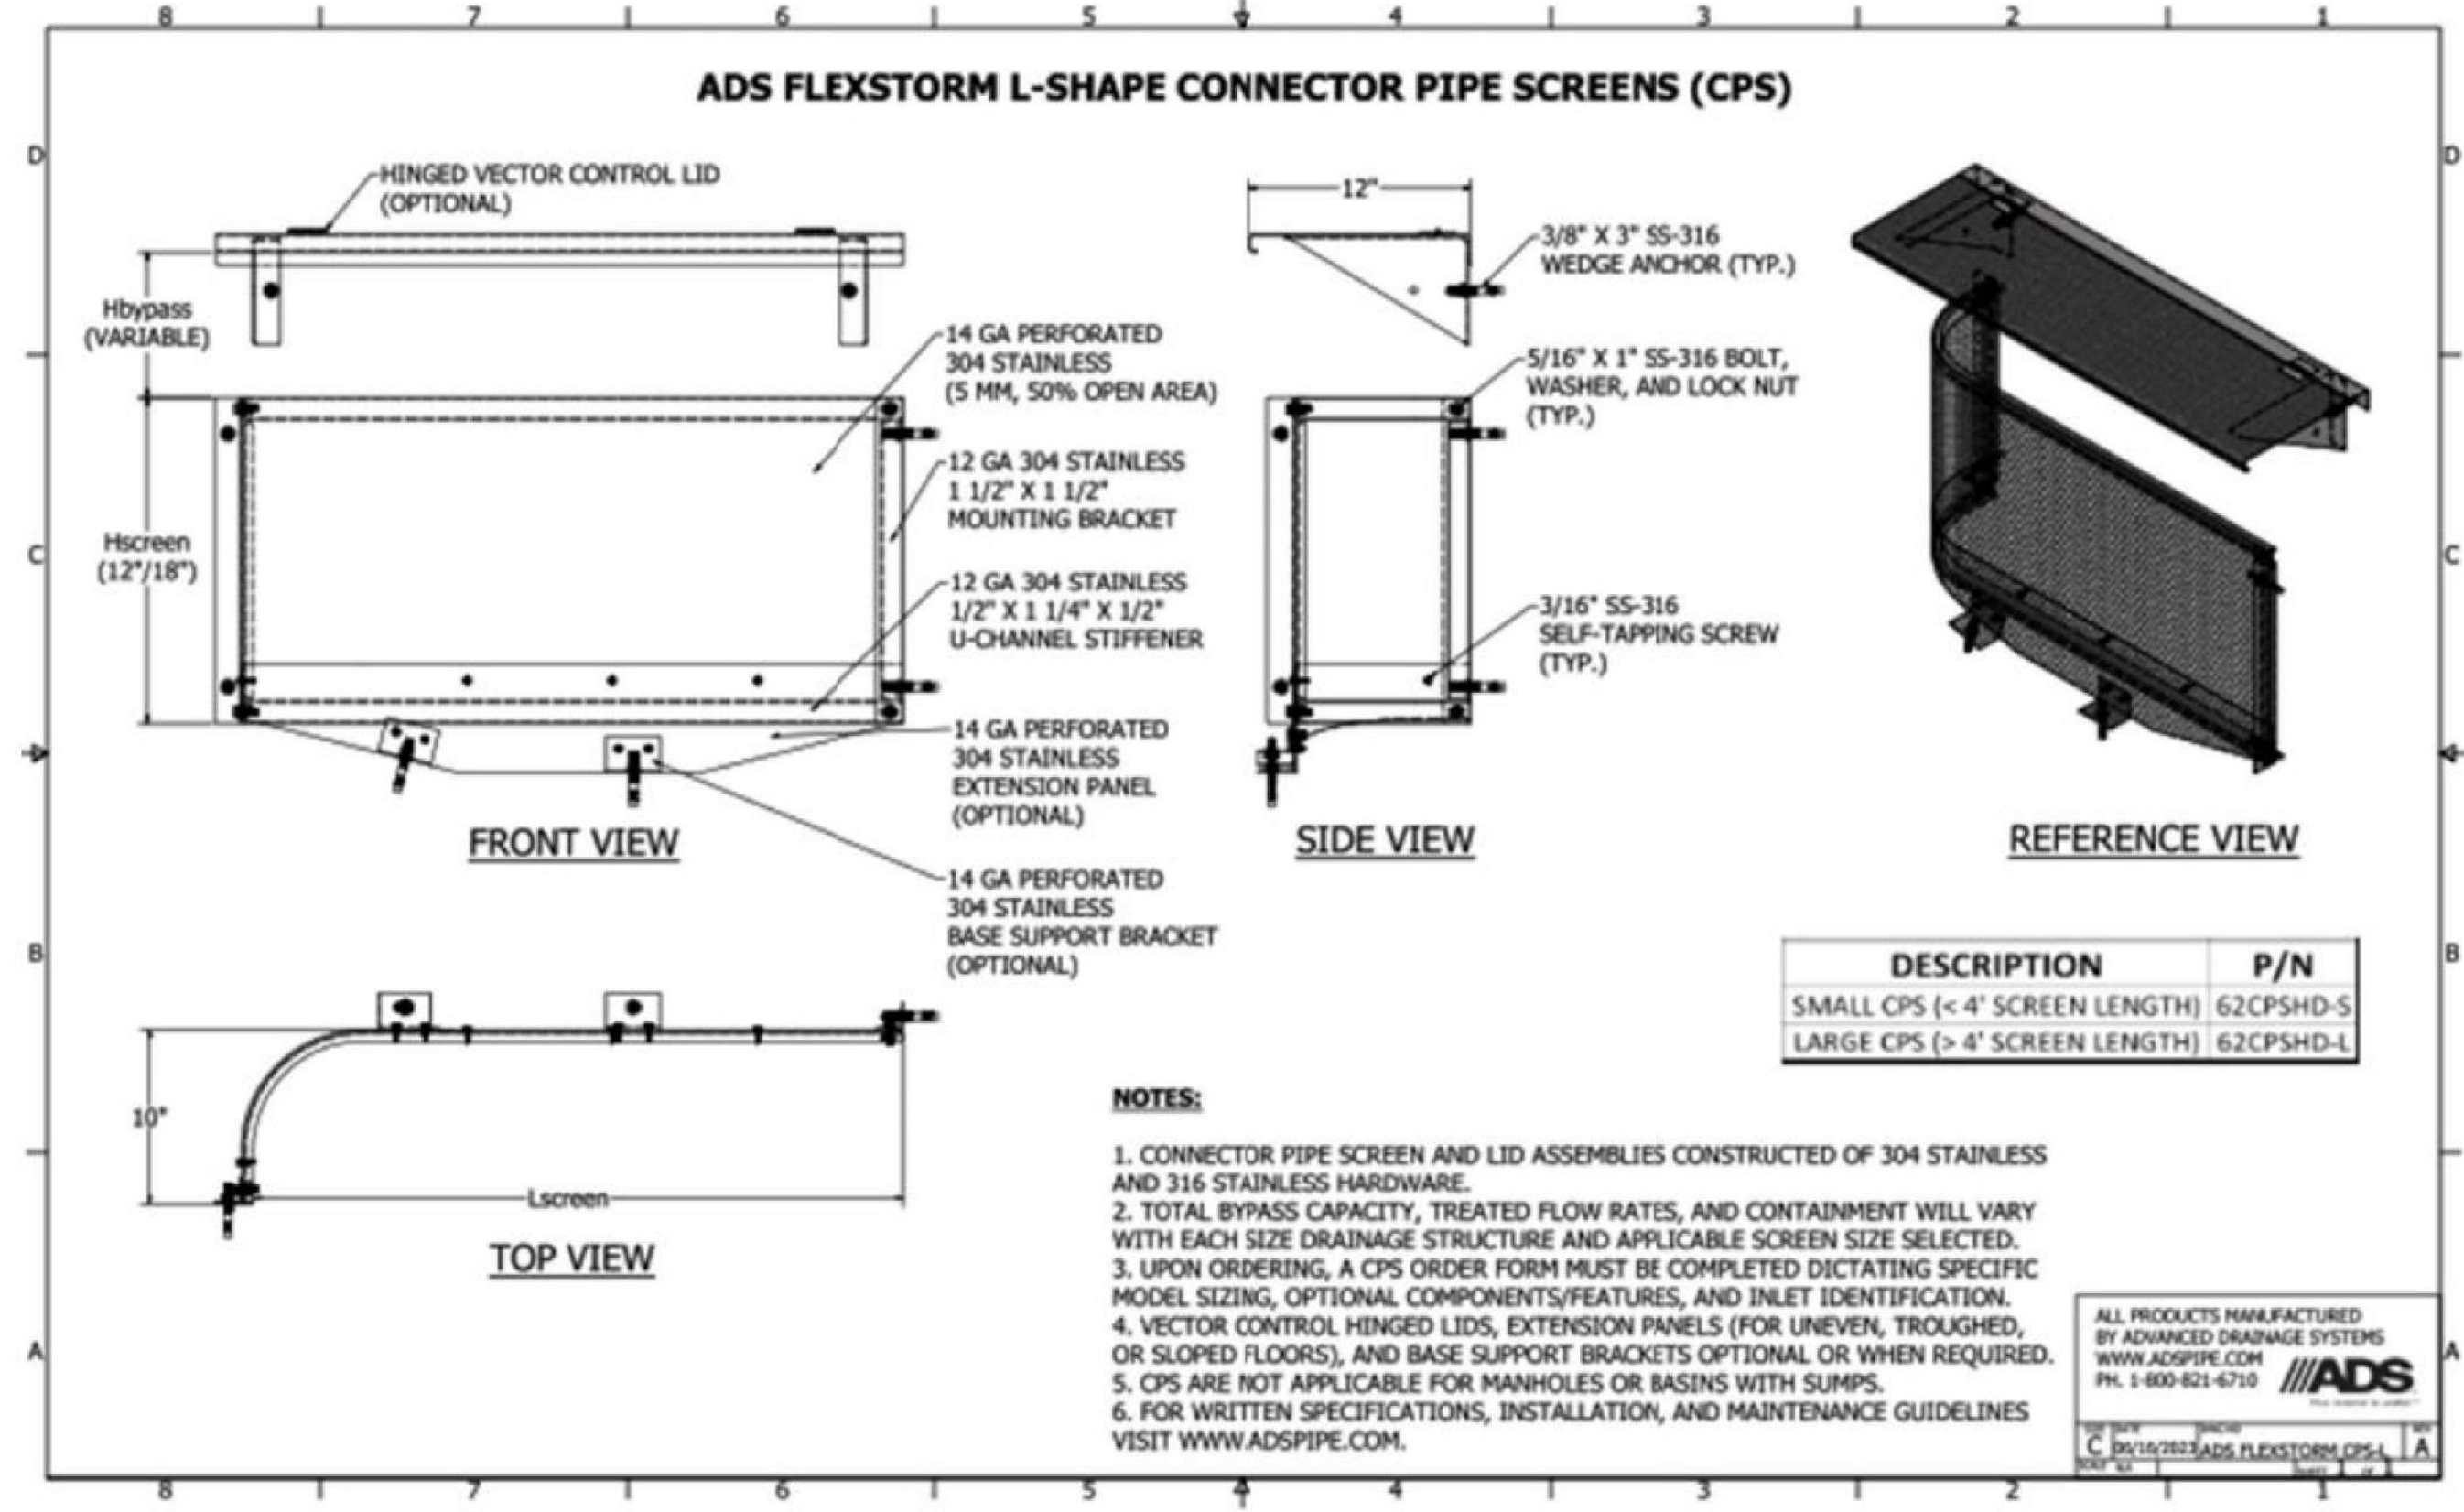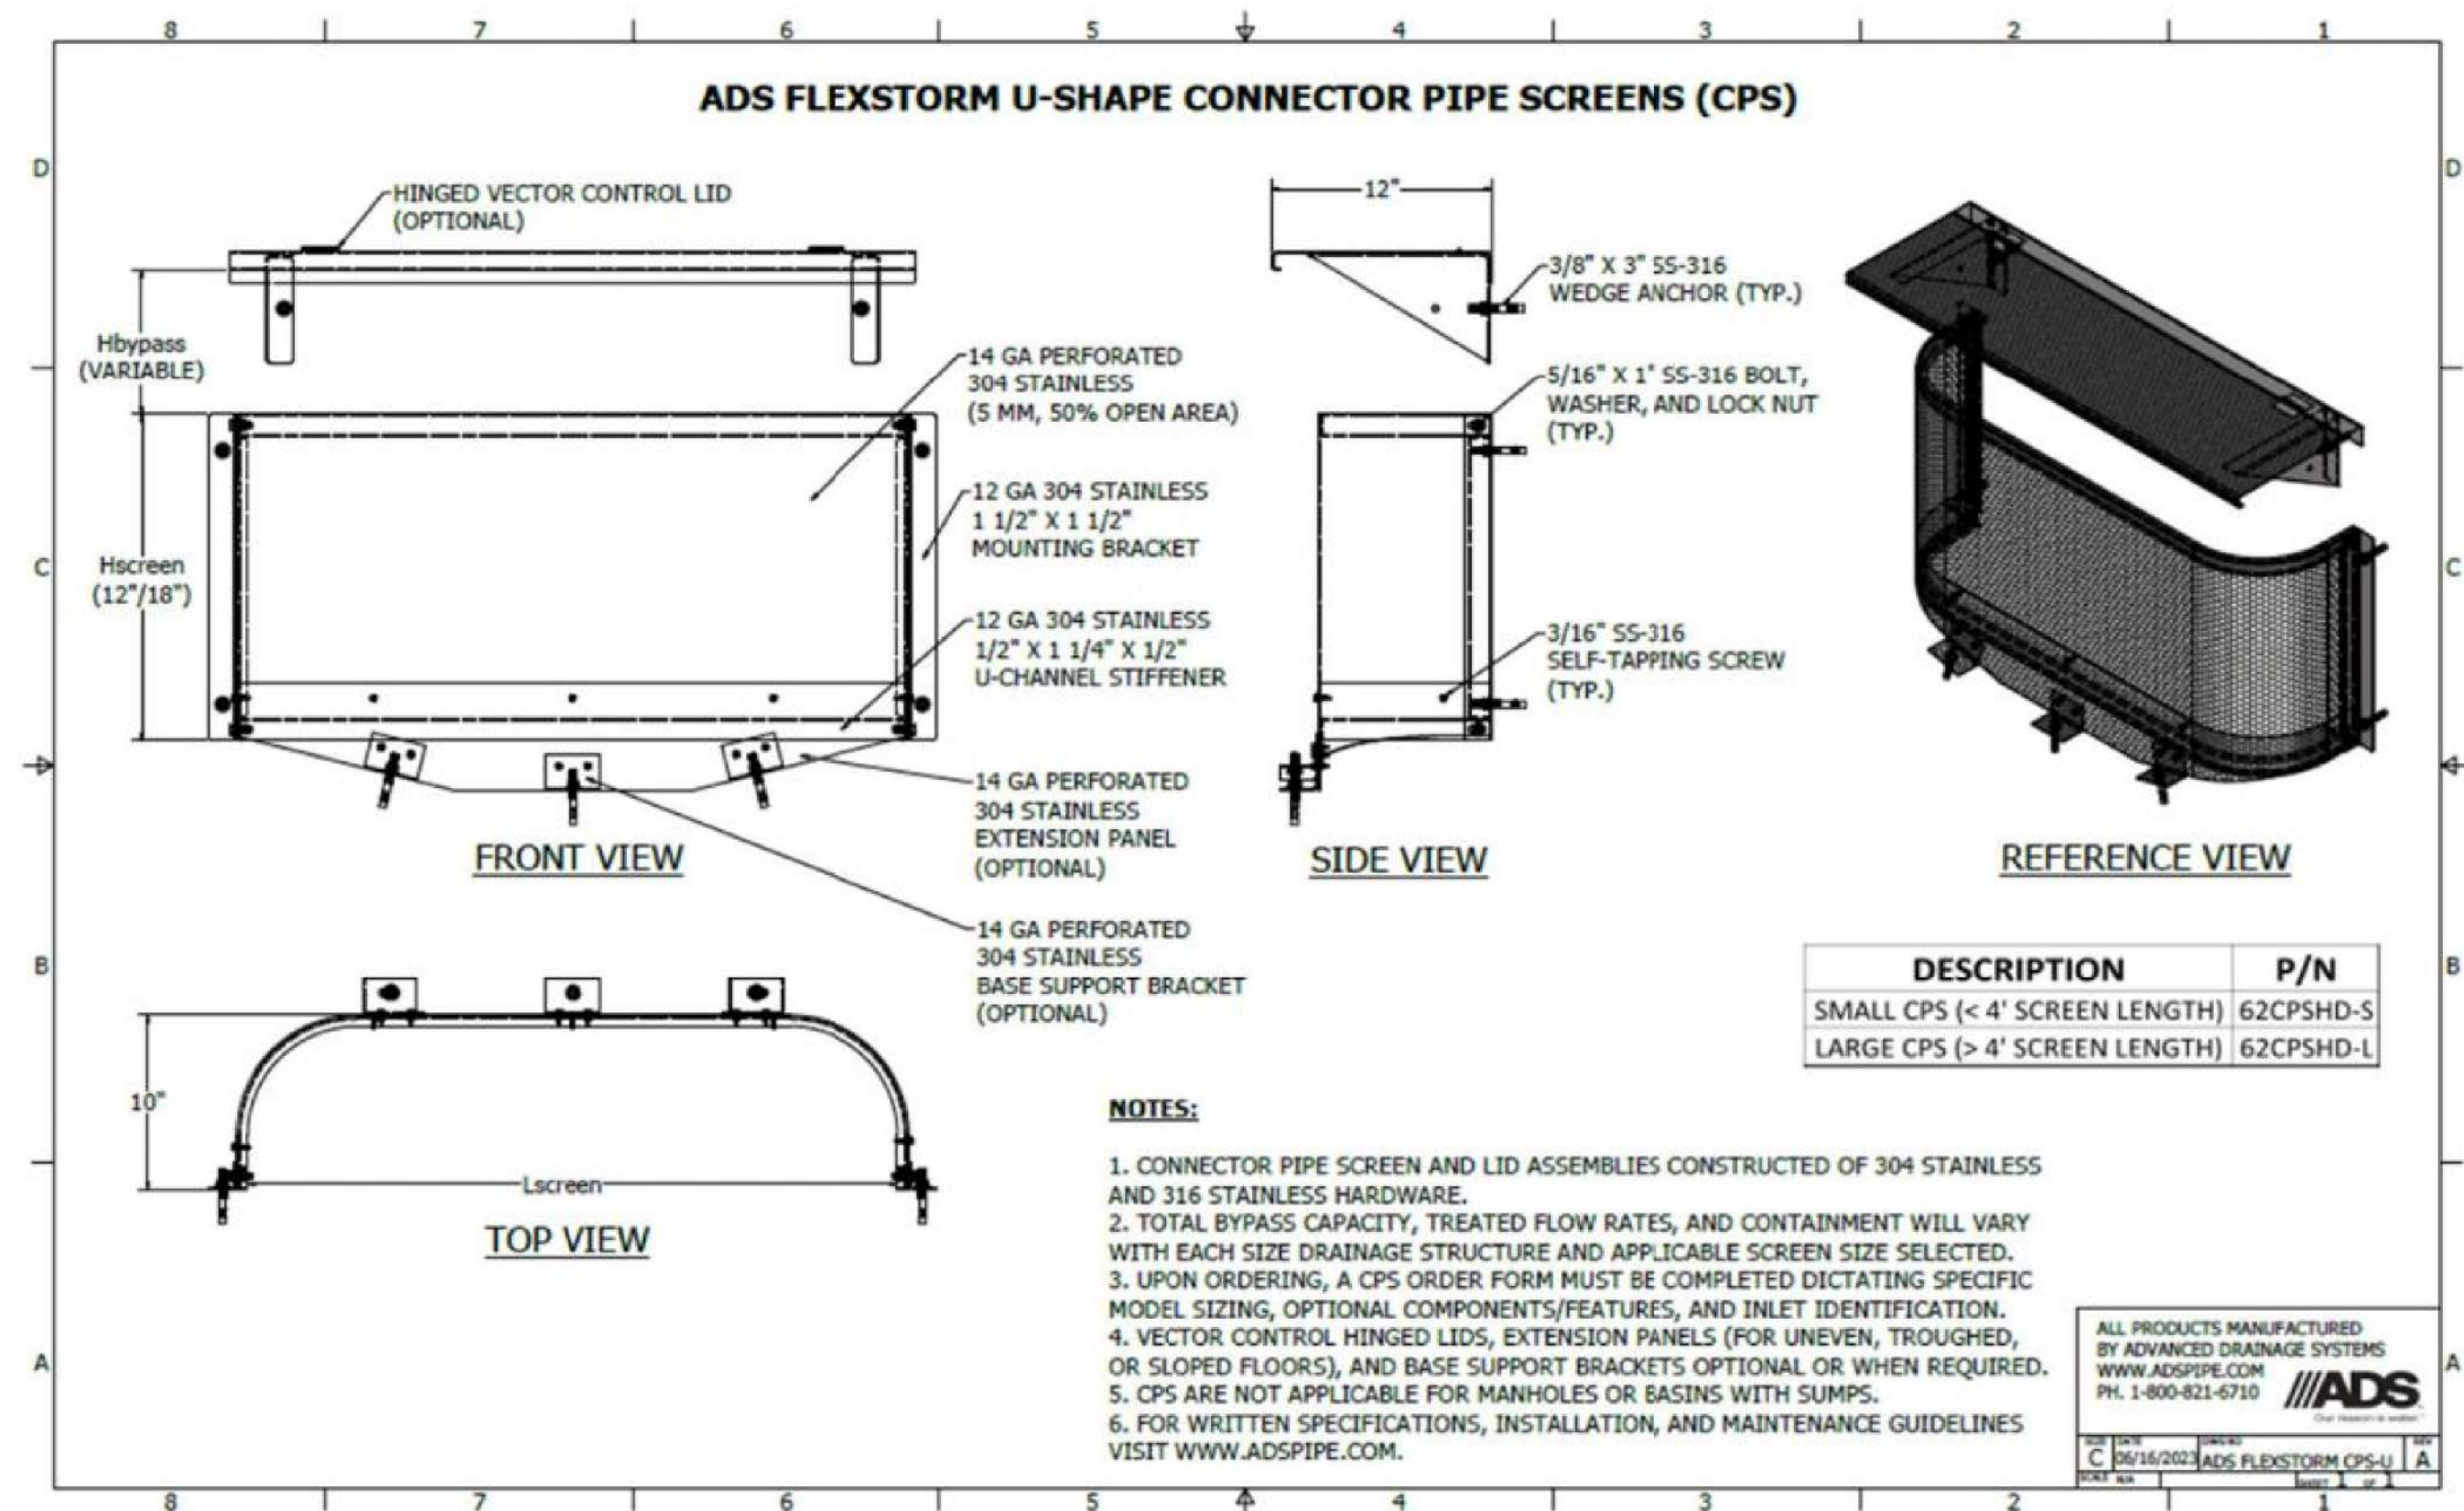

TM NO. 2023-0003/DR 2023-0007


WQ TREATMENT DETAILS

**SUMMIT
AVENUE**

City of Santee, California



- CONSTRUCTION NOTES**
- ① PROPOSED TYPE-B INLET PER RSD D-02
 - ② EXIST. TYPE-F CATCH BASIN TO BE REMOVED. REPLACE WITH TYPE-A4 C.O. PER RSD D-09
 - ③ PORTION OF EXIST. BROW DITCH TO BE REMOVED
 - ④ PROPOSED TYPE-F CATCH BASIN PER RSD D-07
 - ⑤ PROPOSED TEMPORARY 6" AC BERM
 - ⑥ PROPOSED TYPE-A CURB RAMP PER RSD G-27A
 - ⑦ PROPOSED 6" CURB AND GUTTER PER RSD G-02
 - ⑧ EXIST. STREET SIGN TO BE RELOCATED
 - ⑨ PROPOSED CROSS-GUTTER PER RSD G-12
 - ⑩ EXIST. 9' TYPE-B INLET TO REMAIN
 - ⑪ PROPOSED "GREEN STREET ELEMENT" SEE DETAILS, SHEET 15

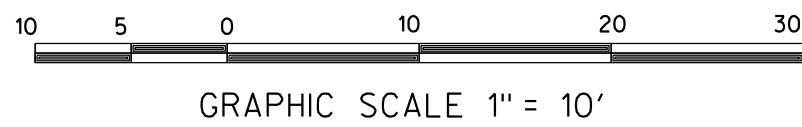



RICK



619-291-0707
rickengineering.com

5620 FRIARS ROAD
SAN DIEGO, CA 92110


SAN DIEGO ORANGE RIVERSIDE SACRAMENTO SAN LUIS OBISPO
SANTA CLARITA PHOENIX TUCSON LAS VEGAS DENVER

SEE DETAIL 'B'
SHEET 8

SEE DETAIL 'A'
THIS SHEET

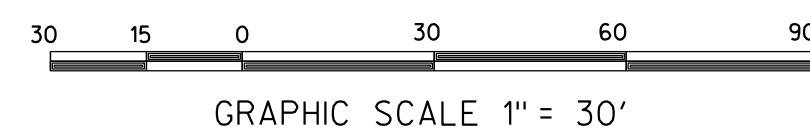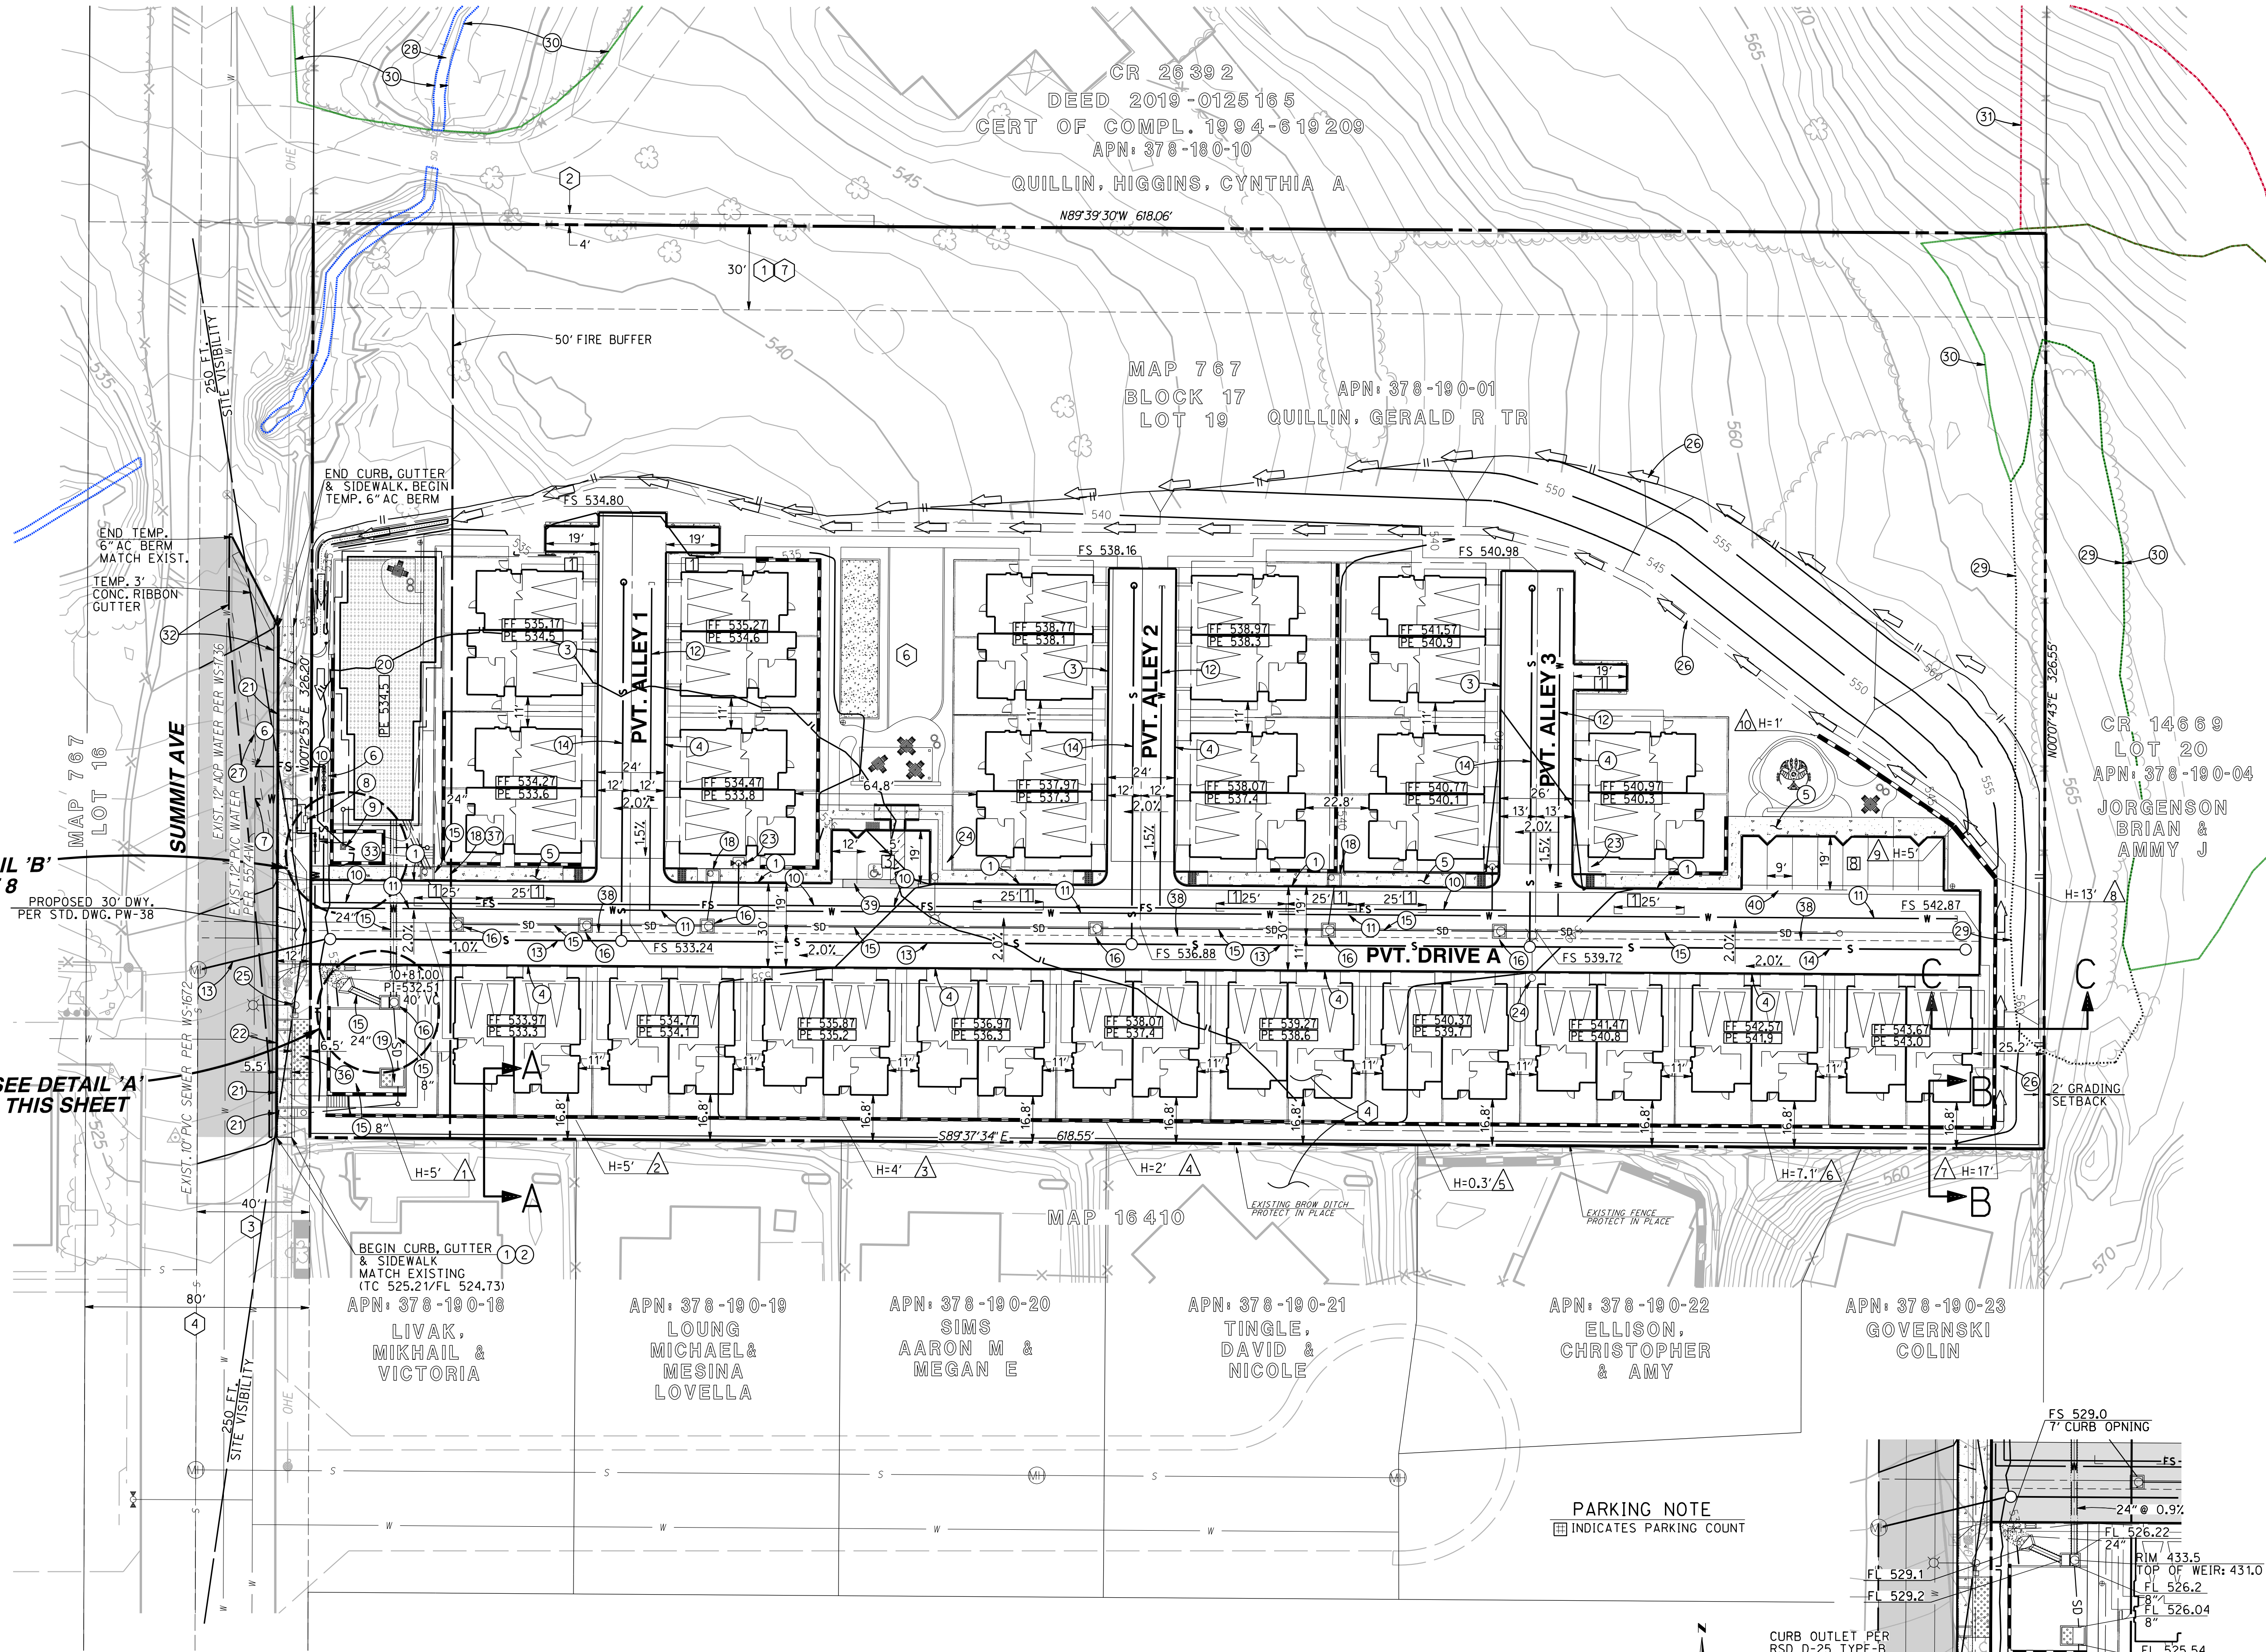

CURB OUTLET PER
RSD D-25 TYPE-B
TC 525.50
FL 525.00

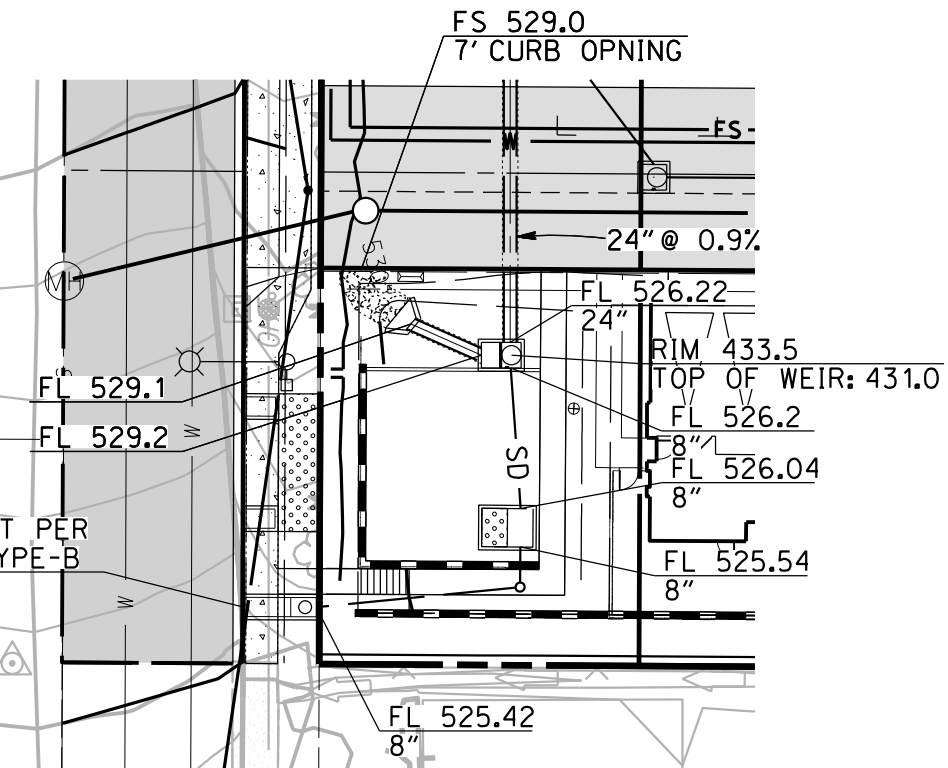

CONSTRUCTION NOTES

- 1) PROPOSED 6" CURB AND GUTTER PER RSD G-02
- 2) PROPOSED 5" SIDEWALK PER RSD G-07
- 3) PROP. 4" ROLLED CURB AND GUTTER, SEE DET., SHT. 3 (PVT.)
- 4) PROPOSED 0" CURB (PVT.)
- 5) PROPOSED SIDEWALK PER RSD G-07 (PVT.)
- 6) PROPOSED 10" FIRE SERVICE W/10"RPDA (PVT.)
- 7) PROPOSED 4" DOMESTIC WATER LATERAL (PVT.)
- 8) PROPOSED 3" DOMESTIC WATER METER ASSEMBLY
- 9) PROPOSED 4" DOMESTIC WATER RP DEVICE (PVT.)
- 10) PROPOSED 8" FIRE SERVICE (PVT.)
- 11) PROPOSED 4" DOMESTIC WATER (PVT.)
- 12) PROPOSED 3" DOMESTIC WATER (PVT.)
- 13) PROPOSED 8" SEWER MAIN (PVT.)
- 14) PROPOSED 4" SEWER MAIN (PVT.)
- 15) PROP. STORM DRAIN (PVT.) (18" HDPE UNLESS NOTED OTHERWISE)
- 16) PROPOSED STORM DRAIN CLEAN OUT (PVT.) (RSD D-09)
- 17) PROPOSED STORM DRAIN INLET (PVT.)
- 18) (PROVIDE 'NO DUMPING' STENCILING, SEE DETAIL, SHT. 8)
- 19) PROPOSED STORM DRAIN TYPE-B CURB INLET (PVT.) (RSD D-09)
- 20) (PROVIDE 'NO DUMPING' STENCILING, SEE DETAIL, SHT. 8)
- 21) PROPOSED S.D. WATER QUALITY TREATMENT DEVICE (PVT.) (MODULAR WETLAND SYSTEM-MWS-L-6-8-7'-5"-V-HC)
- 22) PROPOSED S.D. DETENTION VAULT (PVT.) (STORM TRAP OR EQUAL)
- 23) PROPOSED CURB OUTLET PER RSD D-25 (PVT.)
- 24) PROPOSED REVERSE CURB OUTLET PER MOD. RSD D-25 (PVT.)
- 25) PROPOSED FIRE HYDRANT (PVT.)
- 26) PROPOSED STREET LIGHT (PVT.)
- 27) PROP. STREET LIGHTING STANDARD PER DWG. PW-20 (PUBLIC)
- 28) PROPOSED BROW DITCH TYPE-B (PVT.) (RSD D-75)
- 29) LANE TRANSITION TRAFFIC STRIPING
- 30) NON-VEGETATED CHANNEL (HARRIS & ASSOCIATES)
- 31) NON-NATIVE WOODLAND (HARRIS & ASSOCIATES)
- 32) DISTURBED DIEGAN COASTAL SAGE SCRUB (HARRIS & ASSOCIATES)
- 33) DIEGAN COASTAL SAGE SCRUB (HARRIS & ASSOCIATES)
- 34) LIMITS OF PROPOSED AC PAVEMENT (SUMMIT AVE.)
- 35) WO TREATMENT BASIN (SEE DETAIL 'B', SHT. 8)
- 36) PROVIDE BARRICADE PER SORSO M-9
- 37) PROVIDE REFLECTIVE MARKERS OVER TOP OF PROP. AC BERM
- 38) GREEN STREET ELEMENT (WO TREE WELL)
- 39) PROVIDE TRASH CAPTURE DEVICE
- 40) STRIPED CENTERLINE
- 41) 3" RIBBON GUTTER (TYPE-1), SEE DETAIL, SHT. 3
- 42) 3" RIBBON GUTTER (TYPE-2), SEE DETAIL, SHT. 3

PDWMD EASEMENT NOTE:

ALL DISTRICT FACILITIES, I.E. WATER MAINS, FIRE HYDRANTS, WATER METERS, BLOW OFF VALVES, AIR/VAC VALVES, AND ALL RELATED APPURTENANCES SHOWN HEREON WITHIN PRIVATE PROPERTY ARE TO BE LOCATED WITHIN A UTILITY EASEMENT DEDICATED TO PADRE DAM MUNICIPAL WATER DISTRICT FOR ACCESS AND MAINTENANCE TO SAID FACILITIES. SAID EASEMENT WILL BE SHOWN ON ALL FINAL CONSTRUCTION DOCUMENTS

WALL ELEVATION TABLE

X	TW	BW	X	TW	BW
1	531.1	526.5	6	549.0	541.9
2	532.9	528.1	7	560.0	543.0
3	535.1	531.4	8	556.3	543.1
4	536.5	535.1	9	548.5	543.2
5	540.0	539.7	10	542.4	542.2


EXISTING EASEMENTS

- 1) INGRESS & EGRESS FOR ROAD & PUBLIC UTILITY PURPOSES
PER DOC. NO. 68100 IN BOOK 7058, PG 273;
AND DOC. NO. 68492 IN BOOK 7058, PG 26;
BOTH RECORDED APRIL 29, 1958, O.R.
- 2) EASEMENT FOR POLE LINES, UNDERGROUND CONDUITS WITH THE RIGHT OF INGRESS & EGRESS
DOC. NO. 102822
REC. 06/19/1968
- 3) EASEMENT FOR ROAD & PUBLIC UTILITIES
RESERVED IN DEED TO CYNTHIA ANNE HIGGINS
DOC. 2019-0125165, O.R.
REC. 4/8/2019
- 4) PARCEL 1 PER DEED RECORDED APRIL 29, 1258
AS DOC. NO. 68100
IN BOOK 7058, PG 273
- 5) PARCEL 2 PER DEED RECORDED APRIL 29, 1258
AS DOC. NO. 68100
IN BOOK 7058, PG 273
- 6) PARCEL 1 PER DEED RECORDED APRIL 29, 1258
AS DOC. NO. 68492
IN BOOK 7058, PG 26
- 7) PARCEL 2 PER DEED RECORDED APRIL 29, 1258
AS DOC. NO. 68492
IN BOOK 7058, PG 26

TM NO. 2023-0003/DR 2023-0007
INTERIM SUMMIT AVENUE IMPROVEMENTS

SUMMIT AVENUE
City of Santee, California

SITE PLAN (DR 2023-0007)
SUMMIT AVENUE SITE MULTIFAMILY

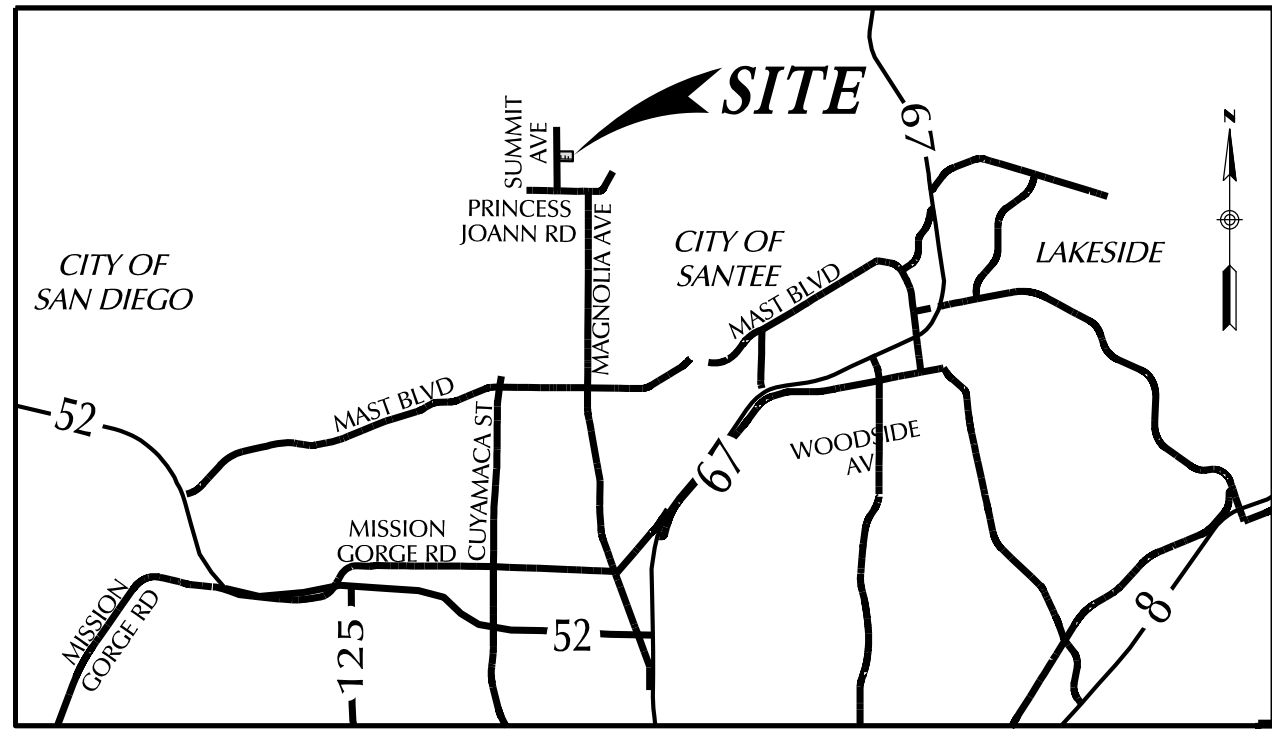

VICINITY MAP

NO SCALE


LEGEND

PROJECT BOUNDARY	---
EXIST TOPO CONTOUR	~~~~~
LOT LINE	---
FINISH FLOOR ELEVATION	FF 538.67
PAD ELEVATION	PE 538.0
RESIDENTIAL BLDG NUMBER	⑤
RESIDENTIAL UNIT NUMBER	1
SD CLEANOUT	⊠
SD INLET	⊞
PVT STORM DRAIN	—SD—
PVT SEWER MAIN (8")	—S—
PVT SEWER MANHOLE	○
WATER MAIN	—W—
FIRE HYDRANT	⊞
WATER SERVICE AND METER	⊞
SLOPE (2:1 MAX.)	▽
STREET GRADIENT	±2%
STREET ELEVATION	537.3
BROW DITCH	—>—
RETAINING WALL	—TW—
TOP OF WALL ELEVATION	TW
FINISHED SURFACE ELEVATION	FS
PARKING SPACES	⑤
EXISTING CONCRETE	□
EXISTING PAVEMENT	■

QUANTITIES

DEVELOPMENT SUMMARY

- GROSS PROJECT AREA: 4.65 AC
- NET PROJECT AREA: 2.89 AC
- NUMBER OF EXISTING LOTS: 1
- NUMBER OF RESIDENTIAL DU'S = 42
- DENSITY = 9 DU/DA (42 DU/4.65 AC)
- EXISTING GENERAL PLAN DESIGNATION: R7 (MEDIUM DENSITY RESIDENTIAL)
- EXISTING/PROPOSED ZONING: R7 (7-14 DU/AC)
- PRESENT LAND USE: SINGLE FAMILY DETACHED
- PROPOSED LAND USE: RESIDENTIAL
- SETBACKS:
FRONT: 20 FT
INTERIOR SIDE: 10 FT
EXTERIOR SIDE: 10 FT
REAR: 10 FT
- PRIVATE OPEN SPACE
REQUIRED: 100 SF/DU X 42 DU = 4,200 SF
PROVIDED: 19,578 SF
- COMMON OPEN SPACE
REQUIRED: 150 SF/DU X 42 DU = 6,300 SF
ACTIVE COMMON O.S. PROVIDED: 11,602 SF
PASSIVE COMMON O.S. PROVIDED: 30,807 SF
TOTAL COMMON O.S. PROVIDED: 42,409 SF
- PARKING
RESIDENTIAL PARKING (GARAGE)
REQUIRED: 2 SPACES / DU X 42 DU'S = 84 SPACES
PROVIDED: 84 SPACES
GUEST PARKING:
REQUIRED: 1 SPACE / 4 DU'S = 11 SPACES
PROVIDED: 21 SPACES
- LOT COVERAGE
CROSS AREA: 4.65 AC (202,554 SF)
(DEVELOPED LOT)
BUILDING FOOTPRINT:
DUPLICES
B200 (1,746 SF) X 21: 36,666 SF
TOTAL BUILDING FOOTPRINT: 36,666 SF
LOT COVERAGE: (36,666 SF/202,554 SF) = 18% < 55% MAX.

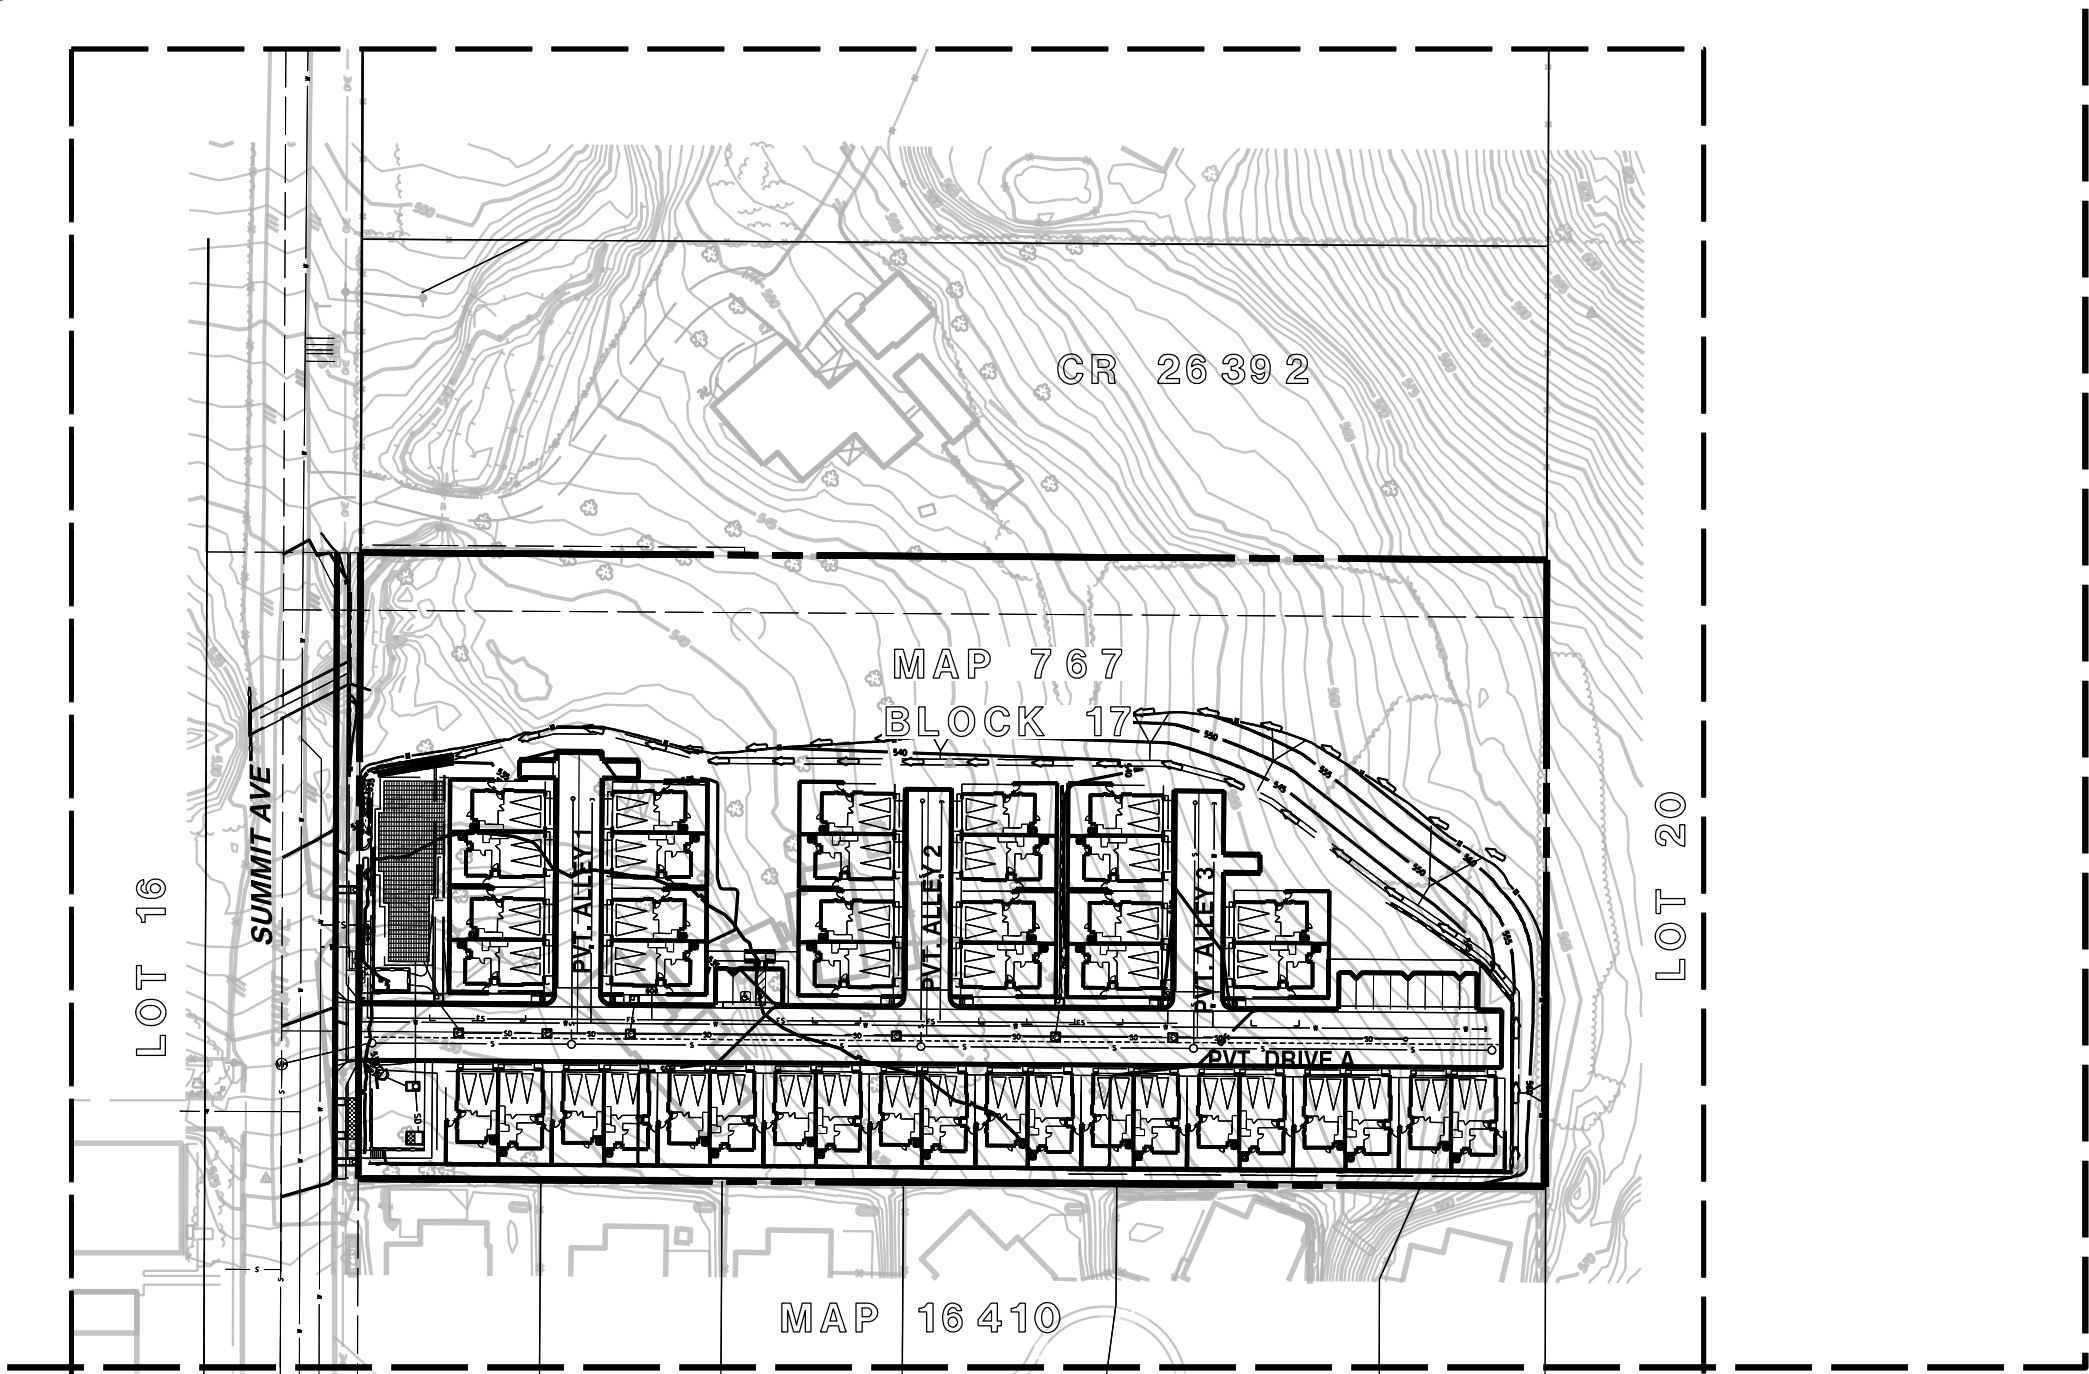

SHEET INDEX

SHEET	TITLE
SHEET 1	KEY MAP, DETAILS
SHEET 2	DETAILS & STREET SECTIONS
SHEET 3	TYPICAL BUILDINGS
SHEET 4	SITE SECTIONS
SHEET 5	SITE
SHEET 6	OPEN SPACE EXHIBIT

CONDOMINIUM STATEMENT

THIS IS A MAP OF A RESIDENTIAL
CONDOMINIUM PROJECT AS DEFINED IN
SECTION 4125 OF THE STATE OF CALIFORNIA
CIVIL CODE.

LEGAL DESCRIPTION

THE LAND REFERRED TO HEREIN IS SITUATED IN THE COUNTY OF SAN DIEGO, STATE OF CALIFORNIA,
AND IS DESCRIBED AS FOLLOWS:

PARCEL 1:

THAT PORTION OF LOT 19 IN BLOCK 17 OF CAJON PARK, IN THE CITY OF SANTEE, COUNTY OF SAN
DIEGO, STATE OF CALIFORNIA, ACCORDING TO MAP THEREOF NO. 767 FILED IN THE OFFICE OF THE
COUNTY RECORDER OF SAN DIEGO COUNTY, NOVEMBER 27, 1893, WHICH LIES NORTHERLY OF A LINE
DESCRIBED AS FOLLOWS:

BEGINNING AT A POINT ON THE WESTERLY LINE OF SAID LOT 19 WHICH IS DISTANT THEREON SOUTH
0°02'02" EAST, 326.62 FEET FROM THE NORTHWEST CORNER OF SAID LOT; THENCE SOUTH
89°55'45" EAST, 658.48 FEET TO A POINT ON THE EAST LINE OF SAID LOT 19 WHICH IS DISTANT
THEREON SOUTH 0°02'26" EAST, 326.74 FEET FROM THE NORTHEAST CORNER OF SAID LOT.

EXPRESSLY EXCEPTING ANY PORTION OF SUMMIT AVENUE LYING WESTERLY OF AND ADJOINING SAID
LOT 19.

PARCEL 2:

AN EASEMENT FOR ROAD AND PUBLIC UTILITY PURPOSES OVER, UNDER, UPON AND ACROSS ALL OF
SUMMIT AVENUE AS SHOWN ON SAID MAP NO. 767 LYING WESTERLY OF AND ADJOINING THE WESTERLY
LINES OF LOTS 19 AND 30 IN SAID BLOCK 17 AND THE NORTHERLY 40.00 FEET OF SIXTH STREET AS
SHOWN ON SAID MAP NO. 767 LYING BETWEEN THE SOUTHERLY PROLONGATION OF THE WESTERLY LINE
OF SAID SUMMIT AVENUE AND THE SOUTHERLY PROLONGATION OF A LINE DRAWN PARALLEL WITH AND
50.00 FEET EASTERLY MEASURED AT RIGHT ANGLES FROM THE WESTERLY LINE OF LOT 28 IN SAID
BLOCK 17 AND THE SOUTHERLY 40.00 FEET OF SAID SIXTH STREET LYING BETWEEN THE NORTHERLY
PROLONGATION OF THE WESTERLY LINE OF LOT 4 IN BLOCK 16 OF SAID CAJON PARK AND THE
NORTHERLY PROLONGATION OF THE CENTER LINE OF CENTRAL AVENUE AS SHOWN ON SAID MAP NO.
767 AND THAT PORTION OF THE EASTERLY 50.00 FEET OF SAID CENTRAL AVENUE LYING BETWEEN
THE WESTERLY PROLONGATION OF THE NORTHERLY LINE OF LOT 4 IN SAID BLOCK 16 AND THE
WESTERLY PROLONGATION OF THE SOUTHERLY LINE OF LOT 12 IN SAID BLOCK 16.

ALL OF THE FOREGOING PORTIONS OF SAID STREET AND AVENUES HAVING BEEN VACATED AND CLOSED
TO PUBLIC USE ON OCTOBER 3, 1900 BY AN ORDER OF THE BOARD OF SUPERVISORS OF SAID SAN
DIEGO COUNTY AND BEING RECORDED IN BOOK 3, PAGE 95 OF SUPERVISOR'S RECORDS.

ASSESSOR'S PARCEL NUMBER: 378-190-01-00

PUBLIC UTILITIES

WATER (PUBLIC)	PADRE DAM MUNICIPAL WATER DISTRICT
SEWER	PADRE DAM MUNICIPAL WATER DISTRICT
STORM DRAIN	(PRIVATE)
GAS & ELECTRIC	SDG&E
CABLE T.V.	COX CABLE
POLICE & FIRE	CITY OF SANTEE
SCHOOL DISTRICT	GROSSMONT UNION HIGH SCHOOL DISTRICT SANTEE ELEMENTARY SCHOOL DISTRICT

TOPOGRAPHY

TOPO SOURCE: TOPO SOURCE RICK ENGINEERING COMPANY
FLOWN: JULY 24, 2023
DATUM: NGVD 29

BASIS OF BEARINGS:

THE BASIS OF BEARINGS AND COORDINATES FOR THIS SURVEY IS THE
CALIFORNIA COORDINATE SYSTEM OF 1983 (CCS83), ZONE 6, BASED UPON
THE GRID BEARING BETWEEN GPS STATIONS 1017 AND 2122, AND IS
DETERMINED BY GPS MEASUREMENTS TAKEN ON JULY 13, 2023 PER
RECORD OF SURVEY 11252.

I.E. GPS STATION 1017 TO 2022: S 89°37'26"E 1720.69' (GRID)

BASIS OF ELEVATIONS

THE BASIS OF ELEVATIONS FOR THIS SURVEY IS THE STANDARD STREET SURVEY
MONUMENT STAMPED "RCE 18010" PER MAP 10225 AT THE CENTERLINE INTERSECTION OF
PRINCESS JOANN RD. & KEITH ST. ELEVATION: 505.42 MSLD

ENGINEER OF WORK

RICK ENGINEERING CO.
5620 FRIARS RD
SAN DIEGO, CA 92110
PH. (619) 291-0707

Karen S. Van Ert 10/25/2024
KAREN S. VAN ERT DATE
R.C.E. NO. 56991
EXP. 6-30-2025

OWNER/AUTHORIZED AGENT

WARMINGTON RESIDENTIAL CALIFORNIA INC.
3090 PULLMAN STREET
COSTA MESA, CALIFORNIA 92626
PHONE: (714) 434-4416

Matthew Esquivel 03/18/2025
MATTHEW ESQUIVEL DATE
PROJECT MANAGER
WARMINGTON RESIDENTIAL CALIFORNIA INC.

NO.	REVISIONS	DATE	BY
1	1ST SITE PLAN SUBMITTAL	11/03/23	REC
2	2ND SITE PLAN SUBMITTAL	02/01/24	REC
3	3RD SITE PLAN SUBMITTAL	04/25/24	REC
4	4TH SITE PLAN SUBMITTAL	12/20/24	REC
5	5TH SITE PLAN SUBMITTAL	03/17/25	REC

SITE PLAN (DR 2023-0007)

SUMMIT
AVENUE

City of Santee, California

1

OF


7



619-291-0707
rickengineering.com


5620 FRIARS ROAD
SAN DIEGO, CA 92110

SAN DIEGO ORANGE RIVERSIDE SACRAMENTO SAN LUIS OBISPO
SANTA CLARITA PHOENIX TUCSON LAS VEGAS DENVER

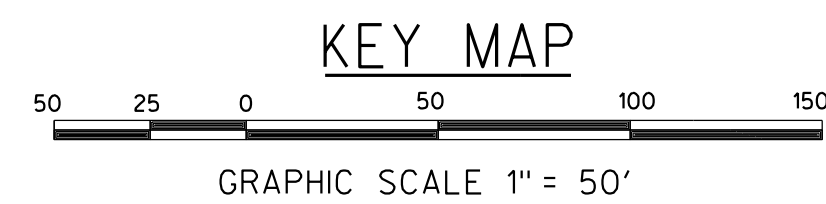


KEY MAP: SHEET


KEY MAP: SHEET NUMBER (3)

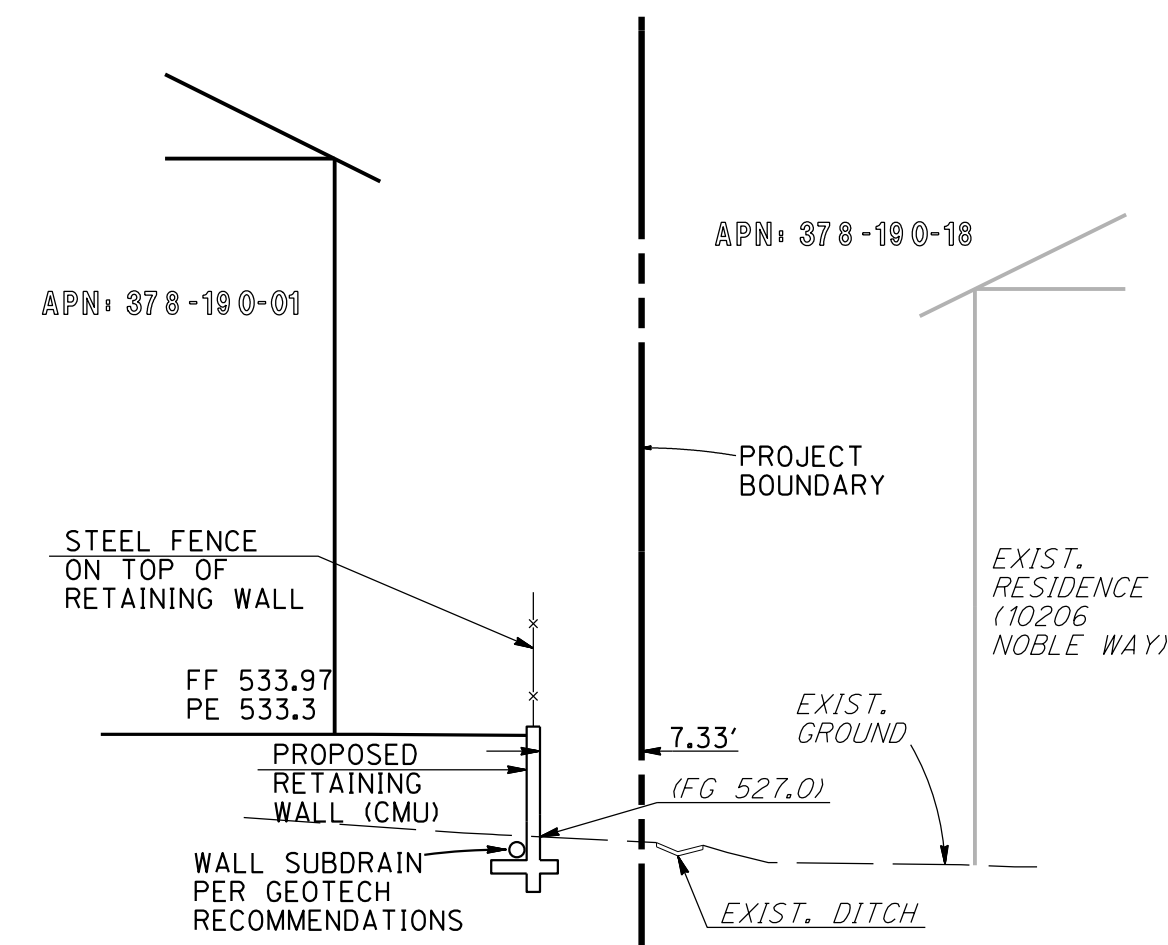

SECTION A-A
NO SCALE

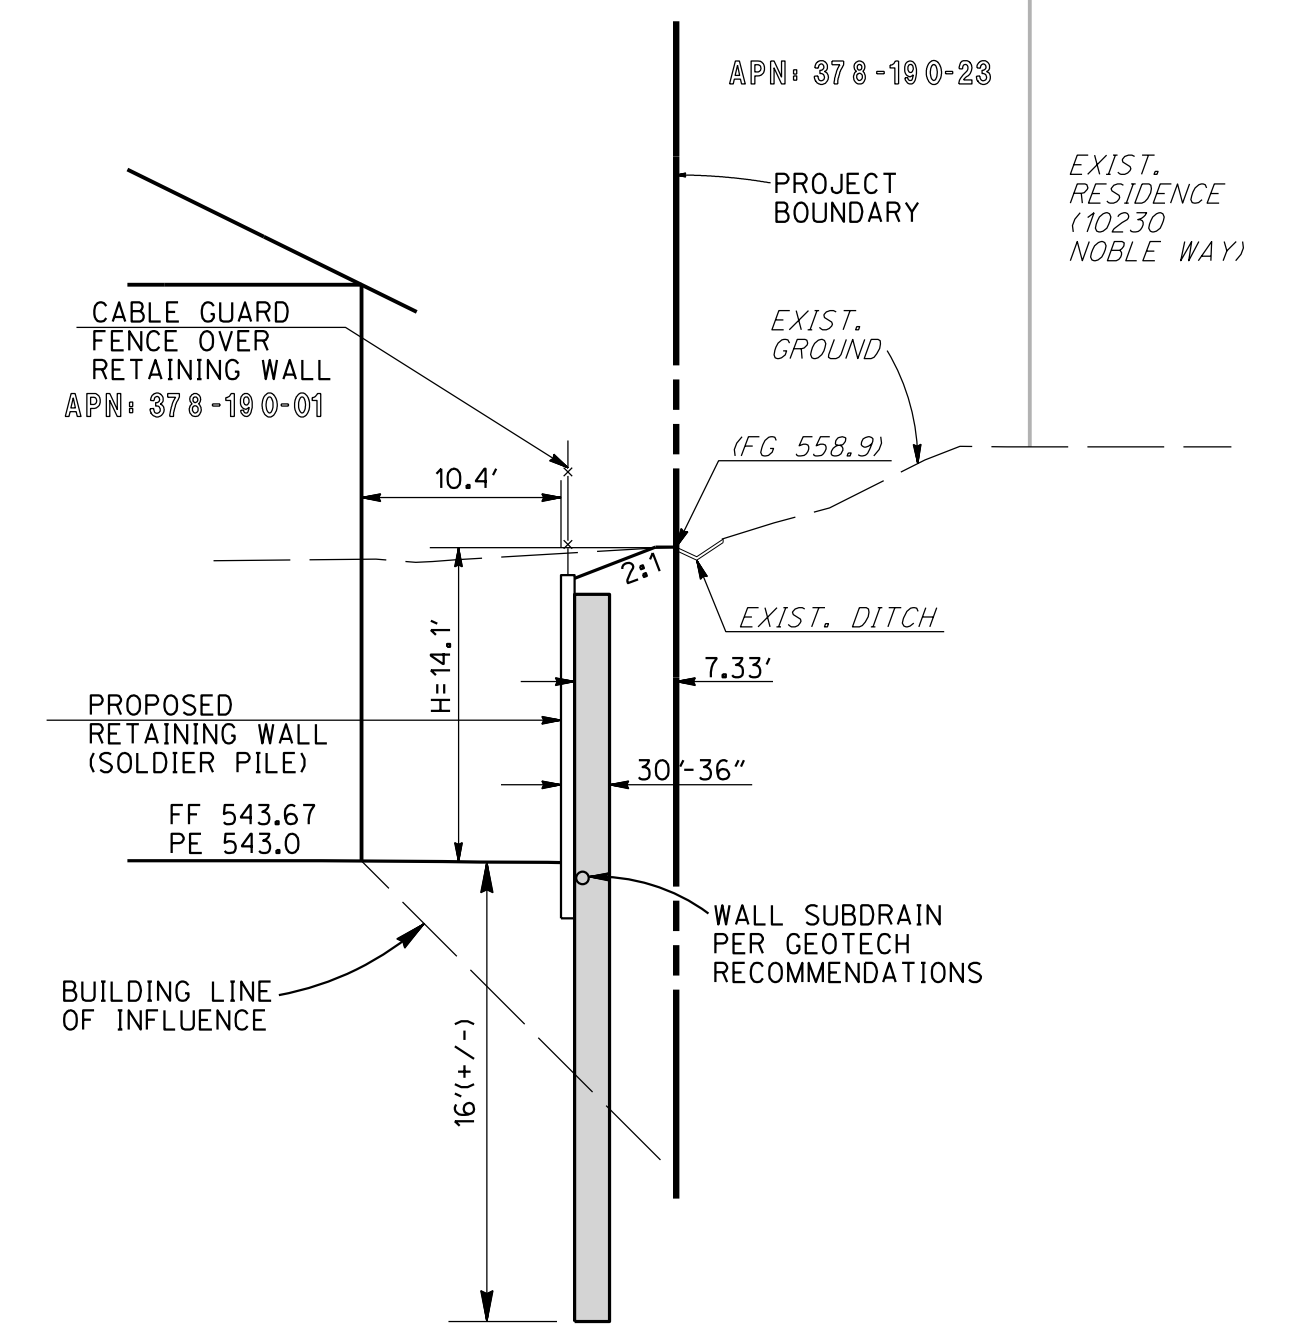

SECTION B-B
NO SCALE

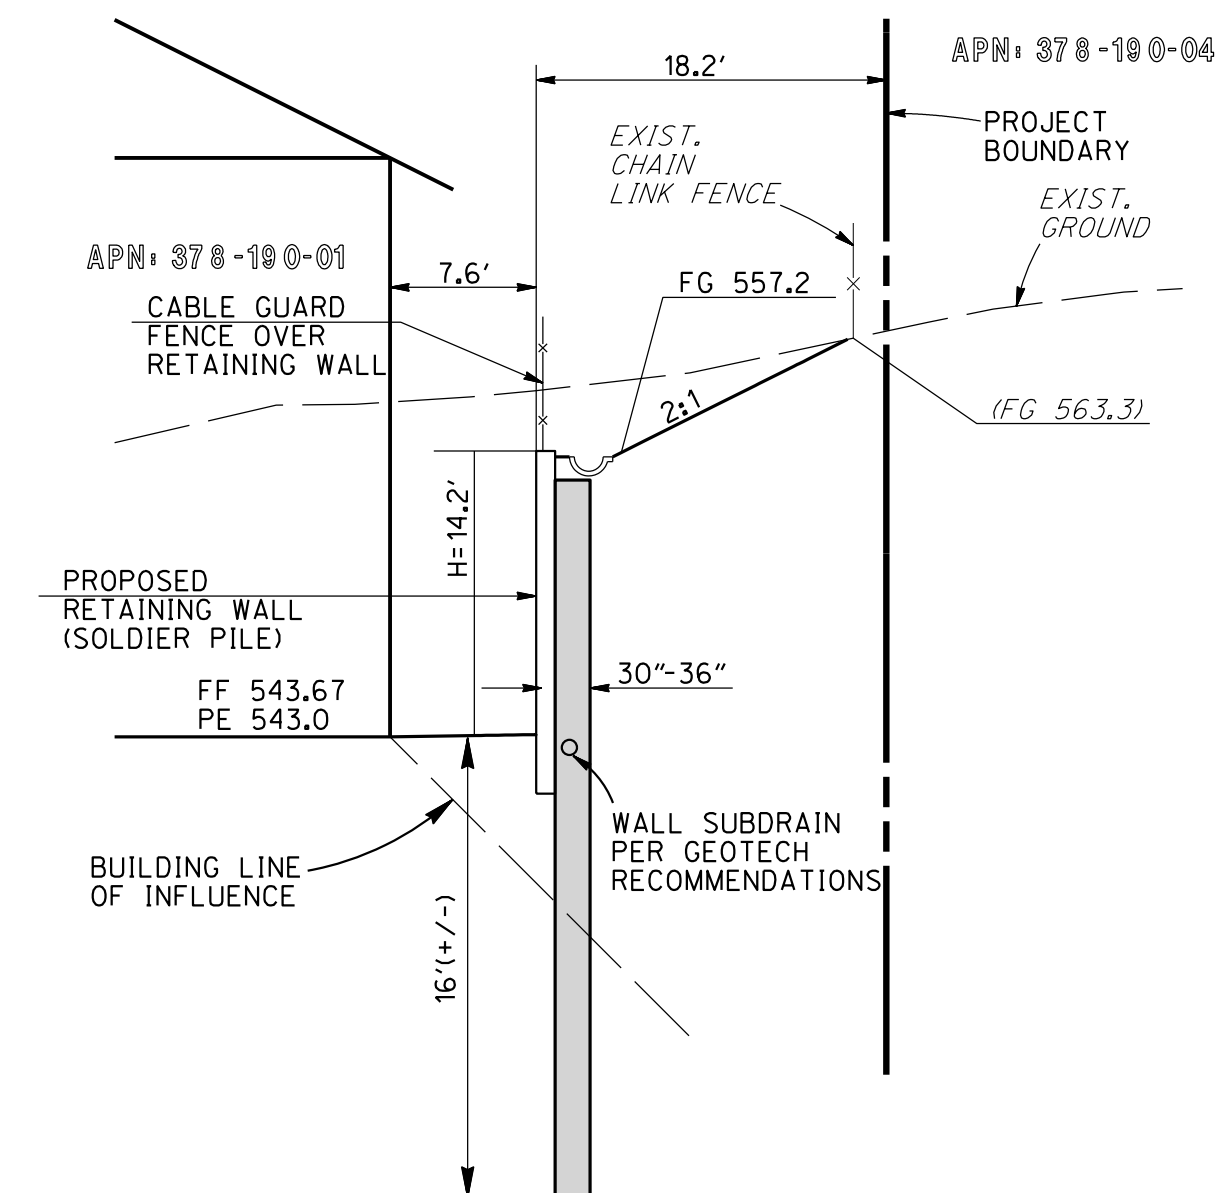

SECTION C-C
NO SCALE


F

619-291-0707
rickengineering.com


**5620 FRIARS ROAD
SAN DIEGO, CA 92110**

SAN DIEGO ORANGE RIVERSIDE SACRAMENTO SAN LUIS OBISPO
SANTA CLARITA PHOENIX TUCSON LAS VEGAS DENVER


\\cpr.flickeng.com\projects\C19500\19877_WarlingtonSummit\Civil\PlanSets\SITE PLAN\SD_CorpsStds_2005_descr1.ppt
8-MAR-2025 11:40

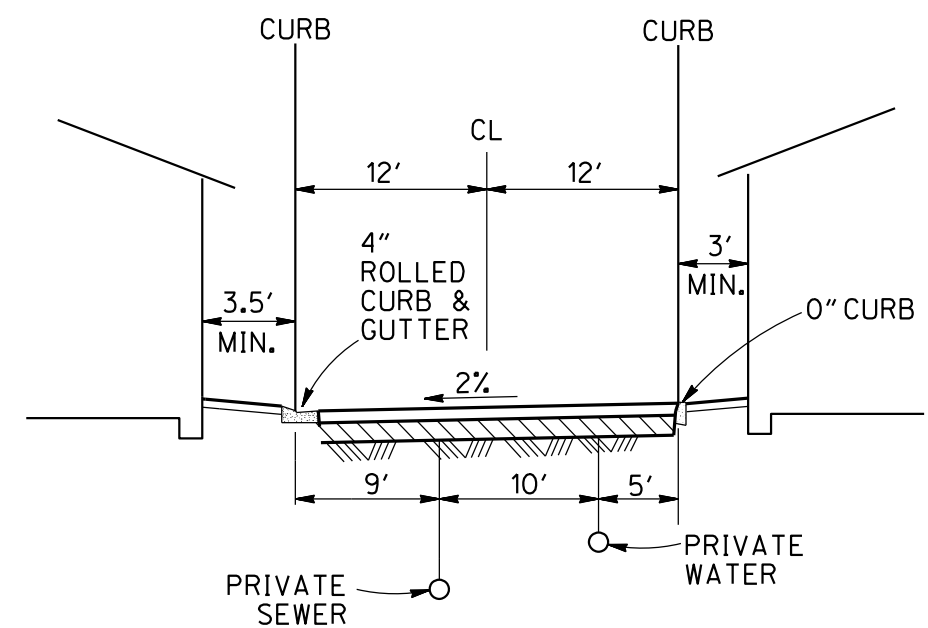


PRIVATE ALLEYS 1 AND 2
NOT TO SCALE

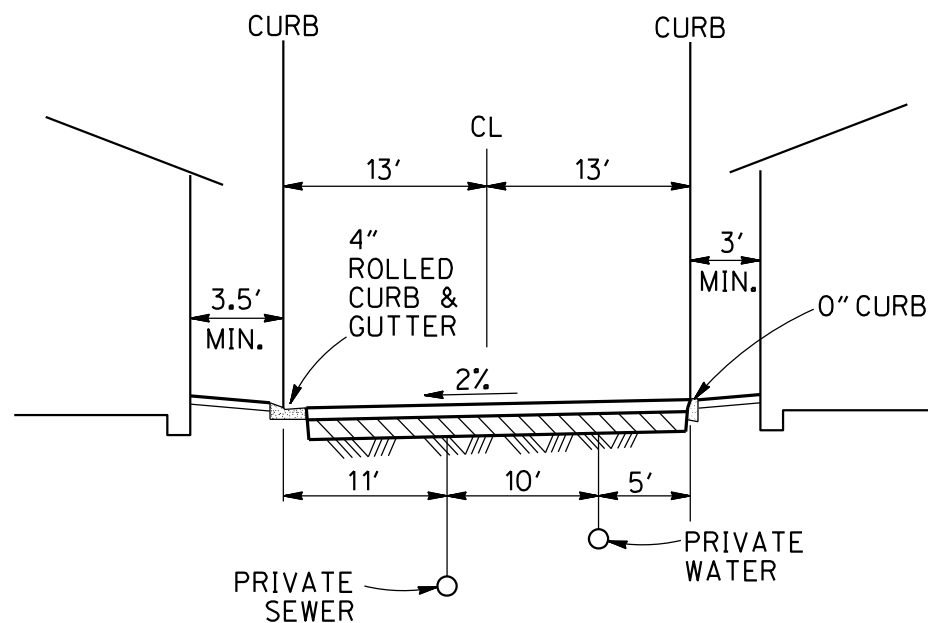


PRIVATE ALLEY 3
NOT TO SCALE

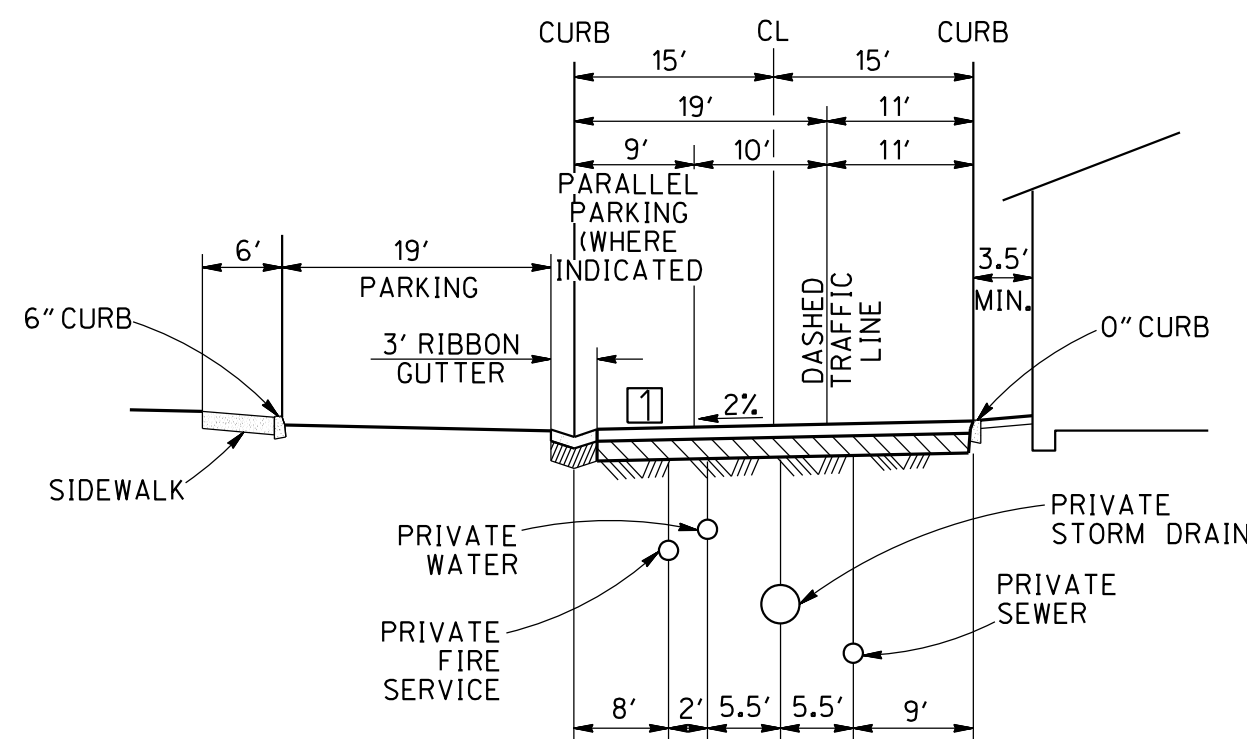

PRIVATE DRIVE A WITH PARKING
NOT TO SCALE

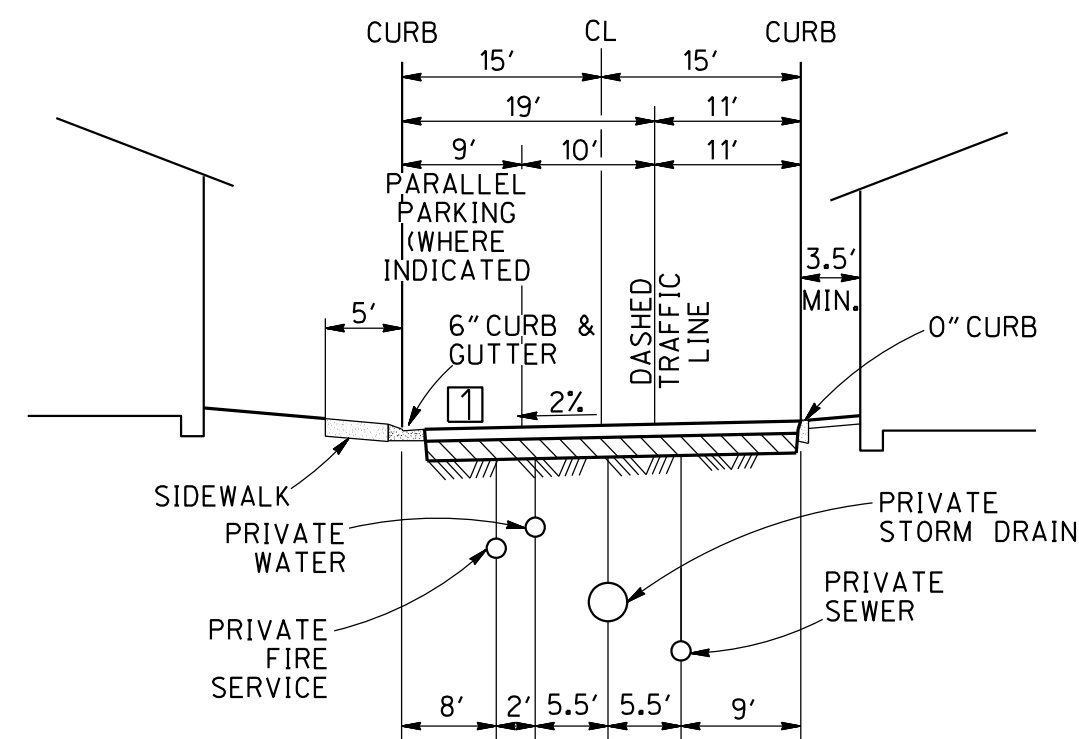


PRIVATE DRIVE A WITH NO PARKING
NOT TO SCALE

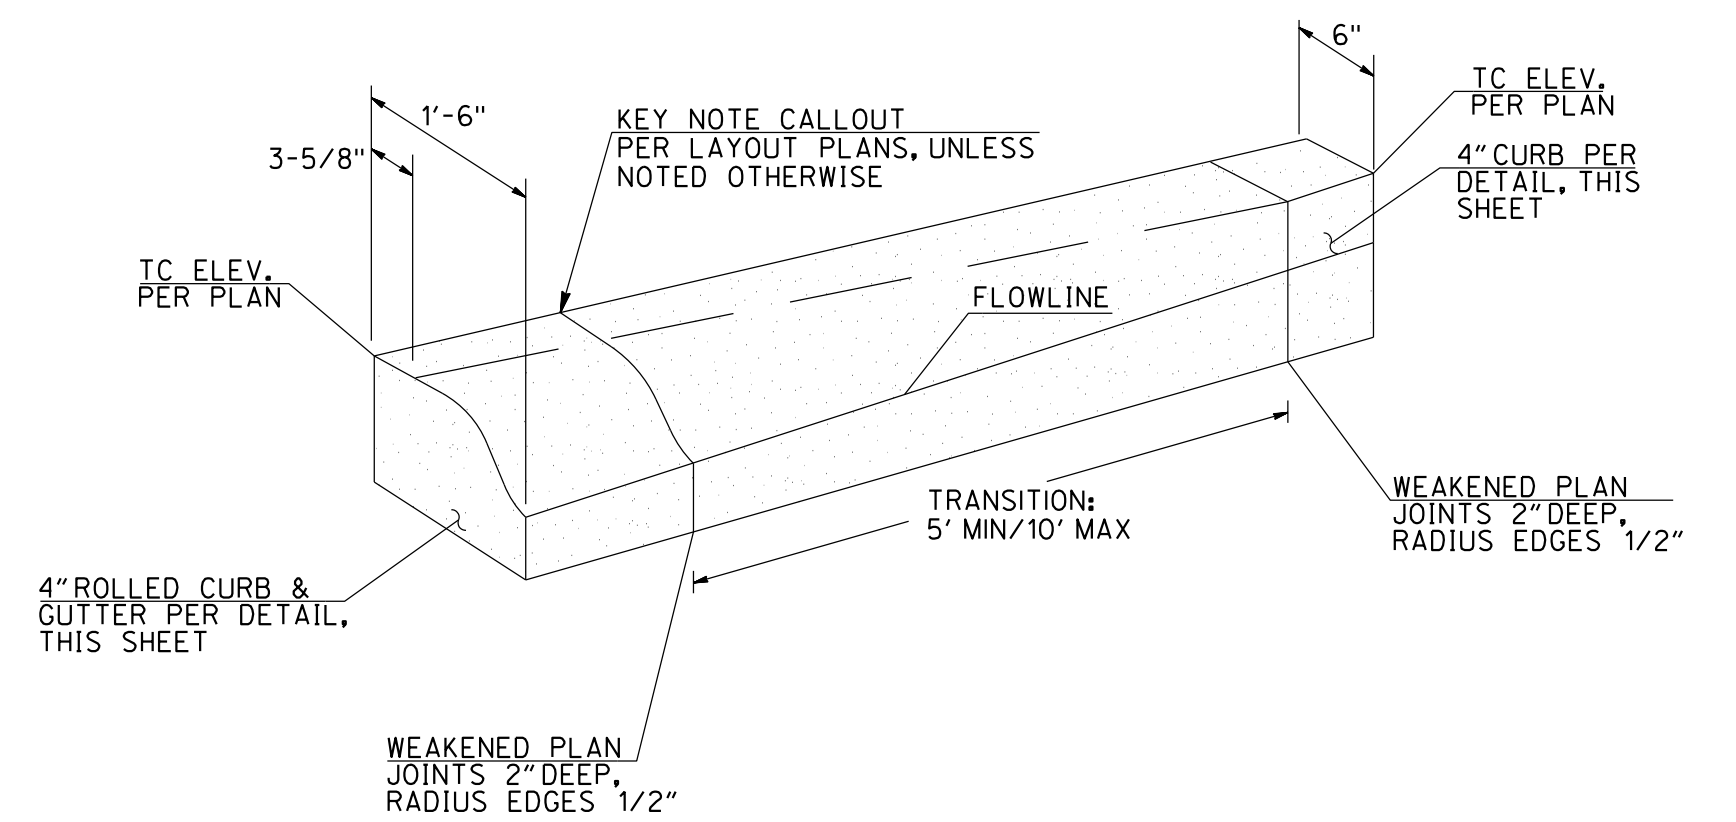


NOTES:
1. REFER TO RSD G-1 AND G-4A FOR SPECIFIC DIMENSIONS RELATED TO EACH TYPE OF CURB.
2. TRANSITIONS SHOULD OCCUR ALONG THE BACK OF CURB, HOLDING EDGE OF PAVEMENT PARALLEL AND CONCENTRIC WITH STREET CENTERLINE.








4" CURB TO ROLLED CURB TRANSITION
PER SDRSD G-04B (MOD.)
NOT TO SCALE

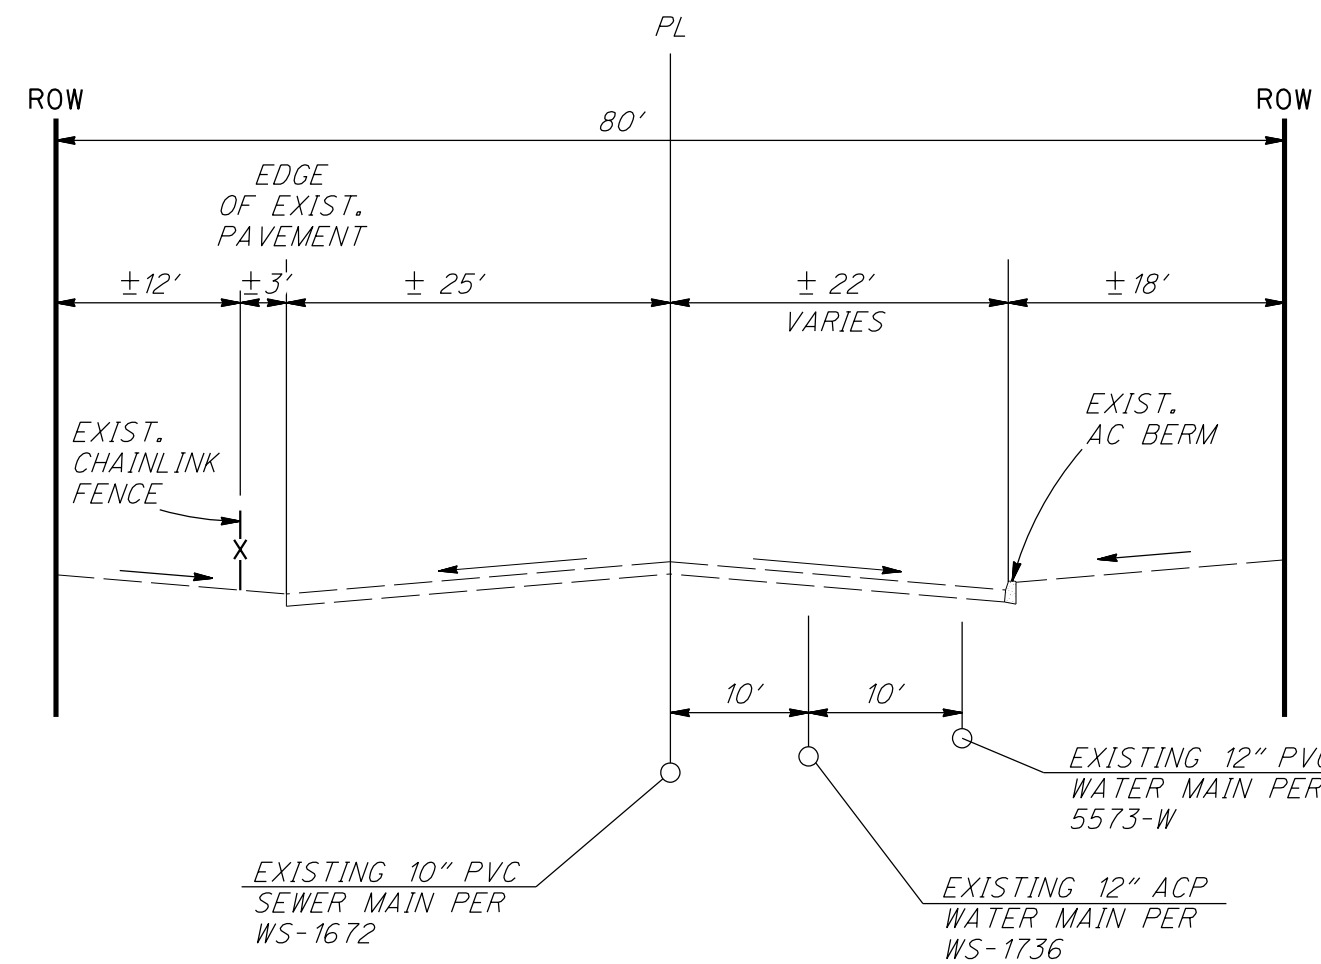

TYPICAL EXISTING STREET SECTION
SUMMIT AVENUE
(NO PARKING)
NOT TO SCALE

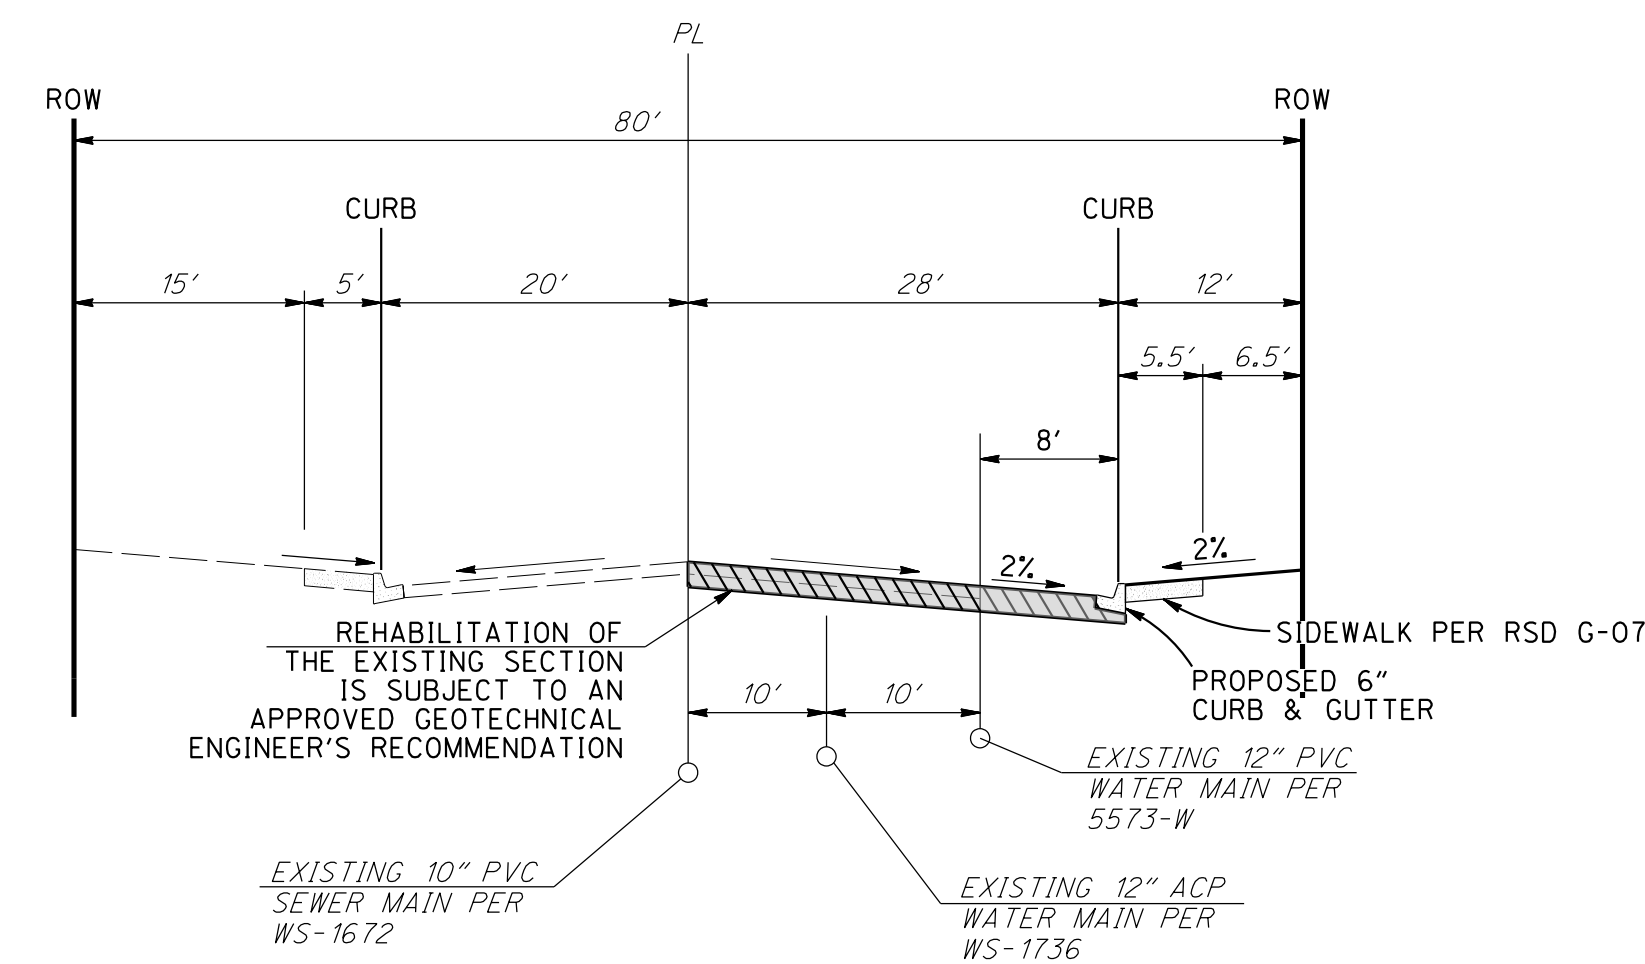

TYPICAL STREET SECTION
SUMMIT AVENUE
(WITH PARKING)
NOT TO SCALE
(SOUTHERLY 303' TO POINT OF TRANSITION)

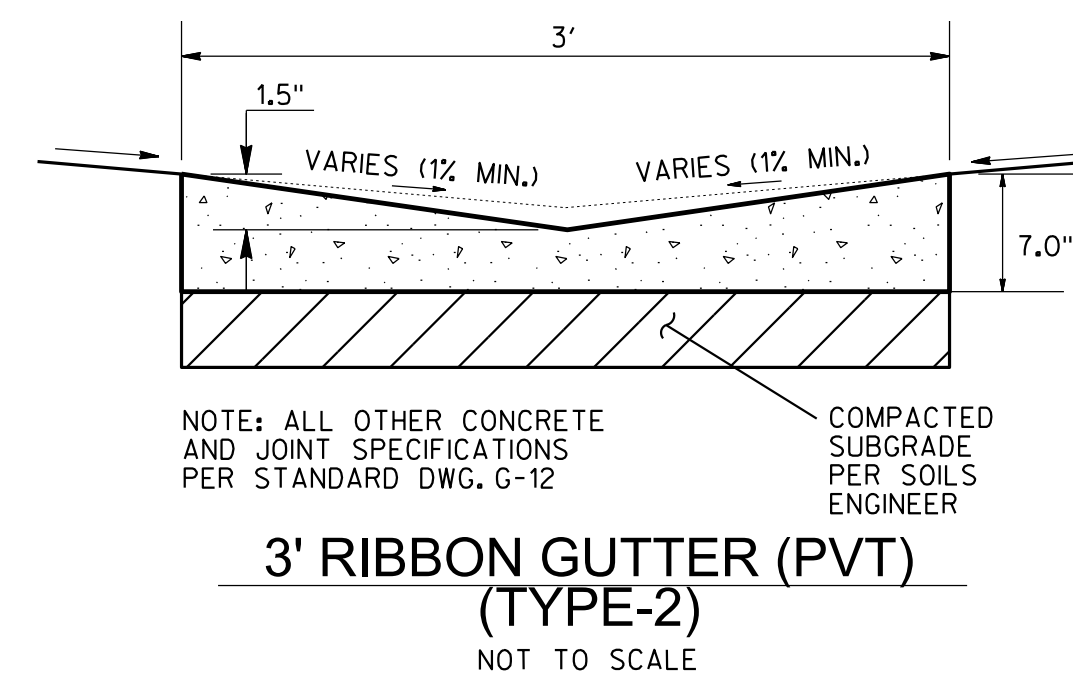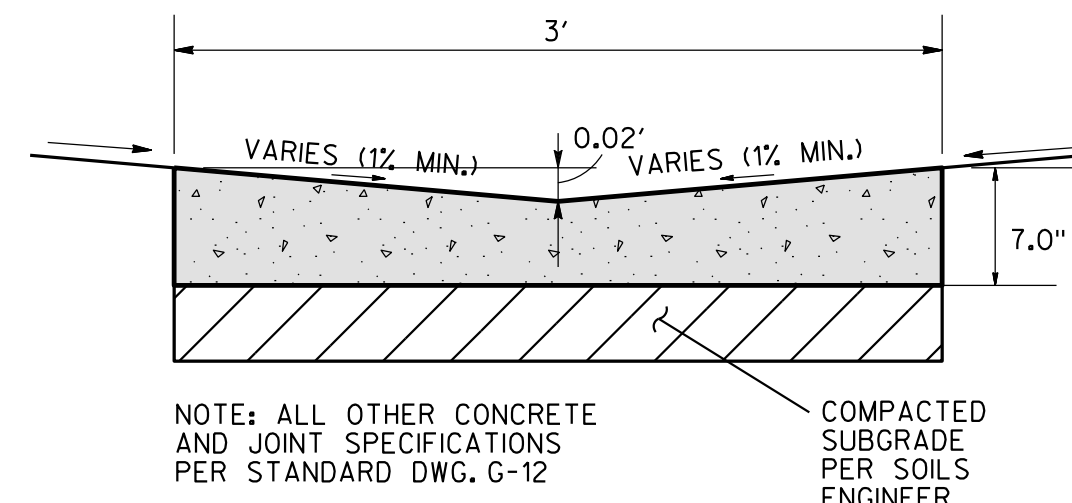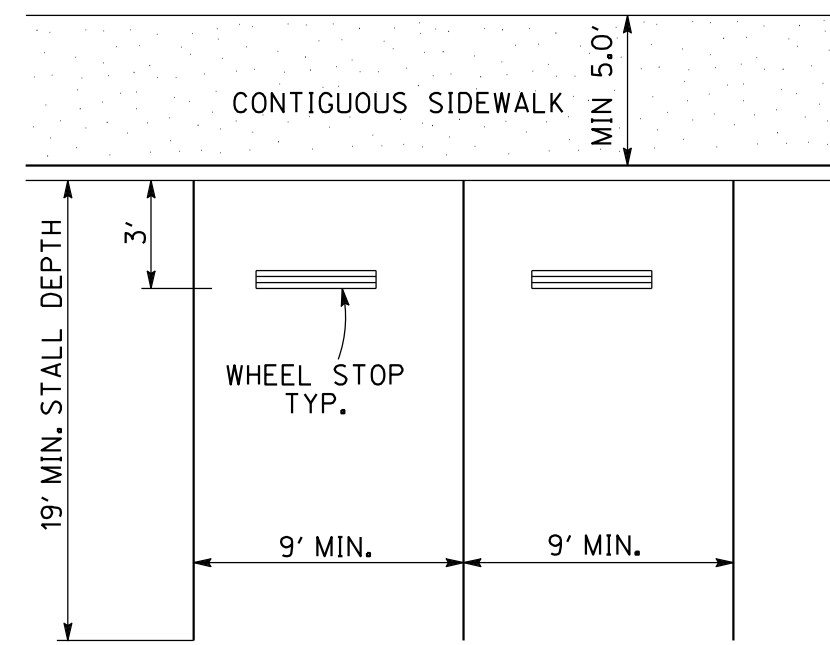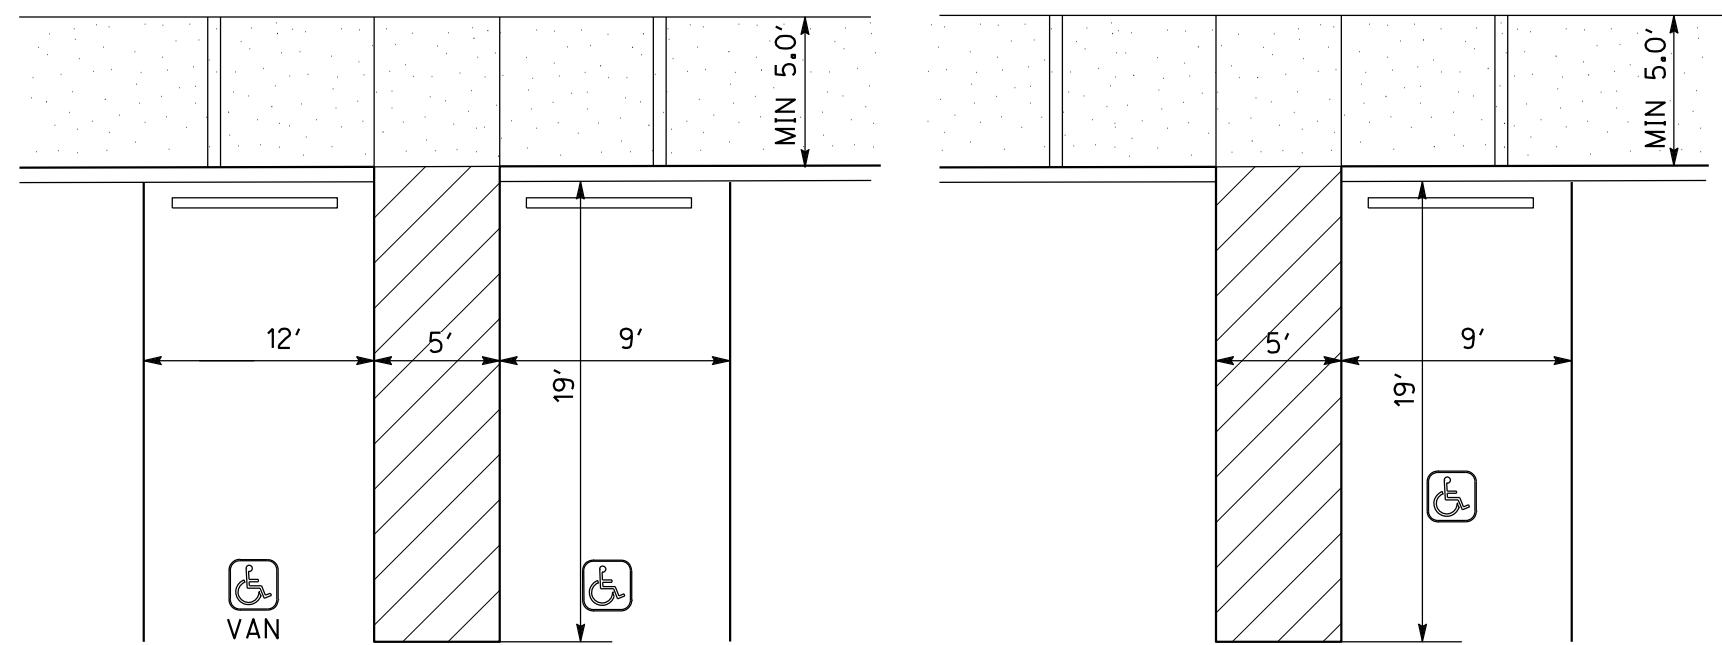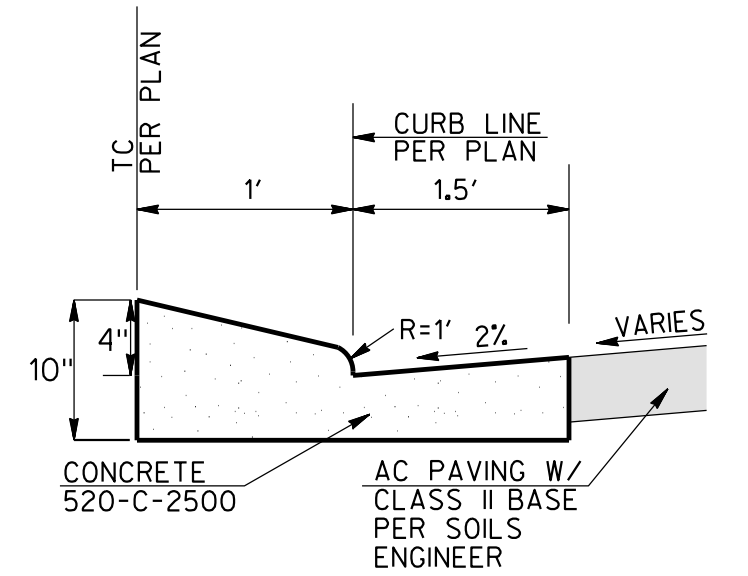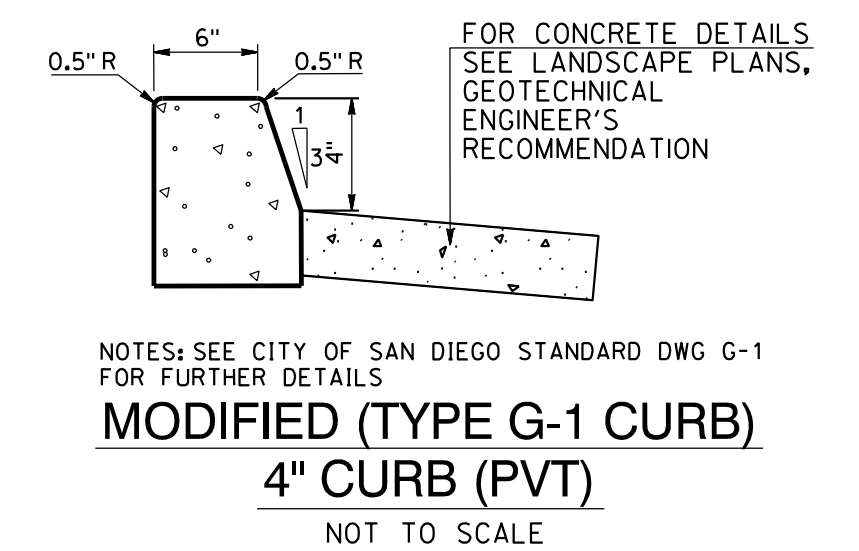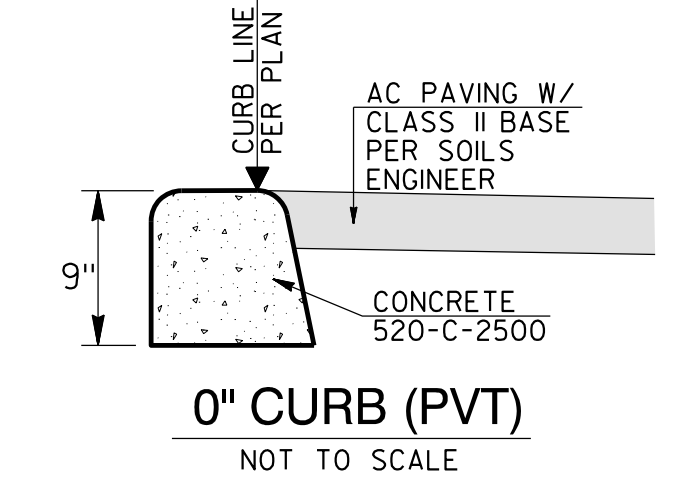


SITE PLAN (DR 2023-0007)
DETAILS/STREET SECTIONS
SUMMIT AVENUE
City of Santee, California



619-291-0707
rickengineering.com

5620 FRIARS ROAD
SAN DIEGO, CA 92110

SAN DIEGO ORANGE RIVERSIDE SACRAMENTO SAN LUIS OBISPO
SANTA CLARITA PHOENIX TUCSON LAS VEGAS DENVER

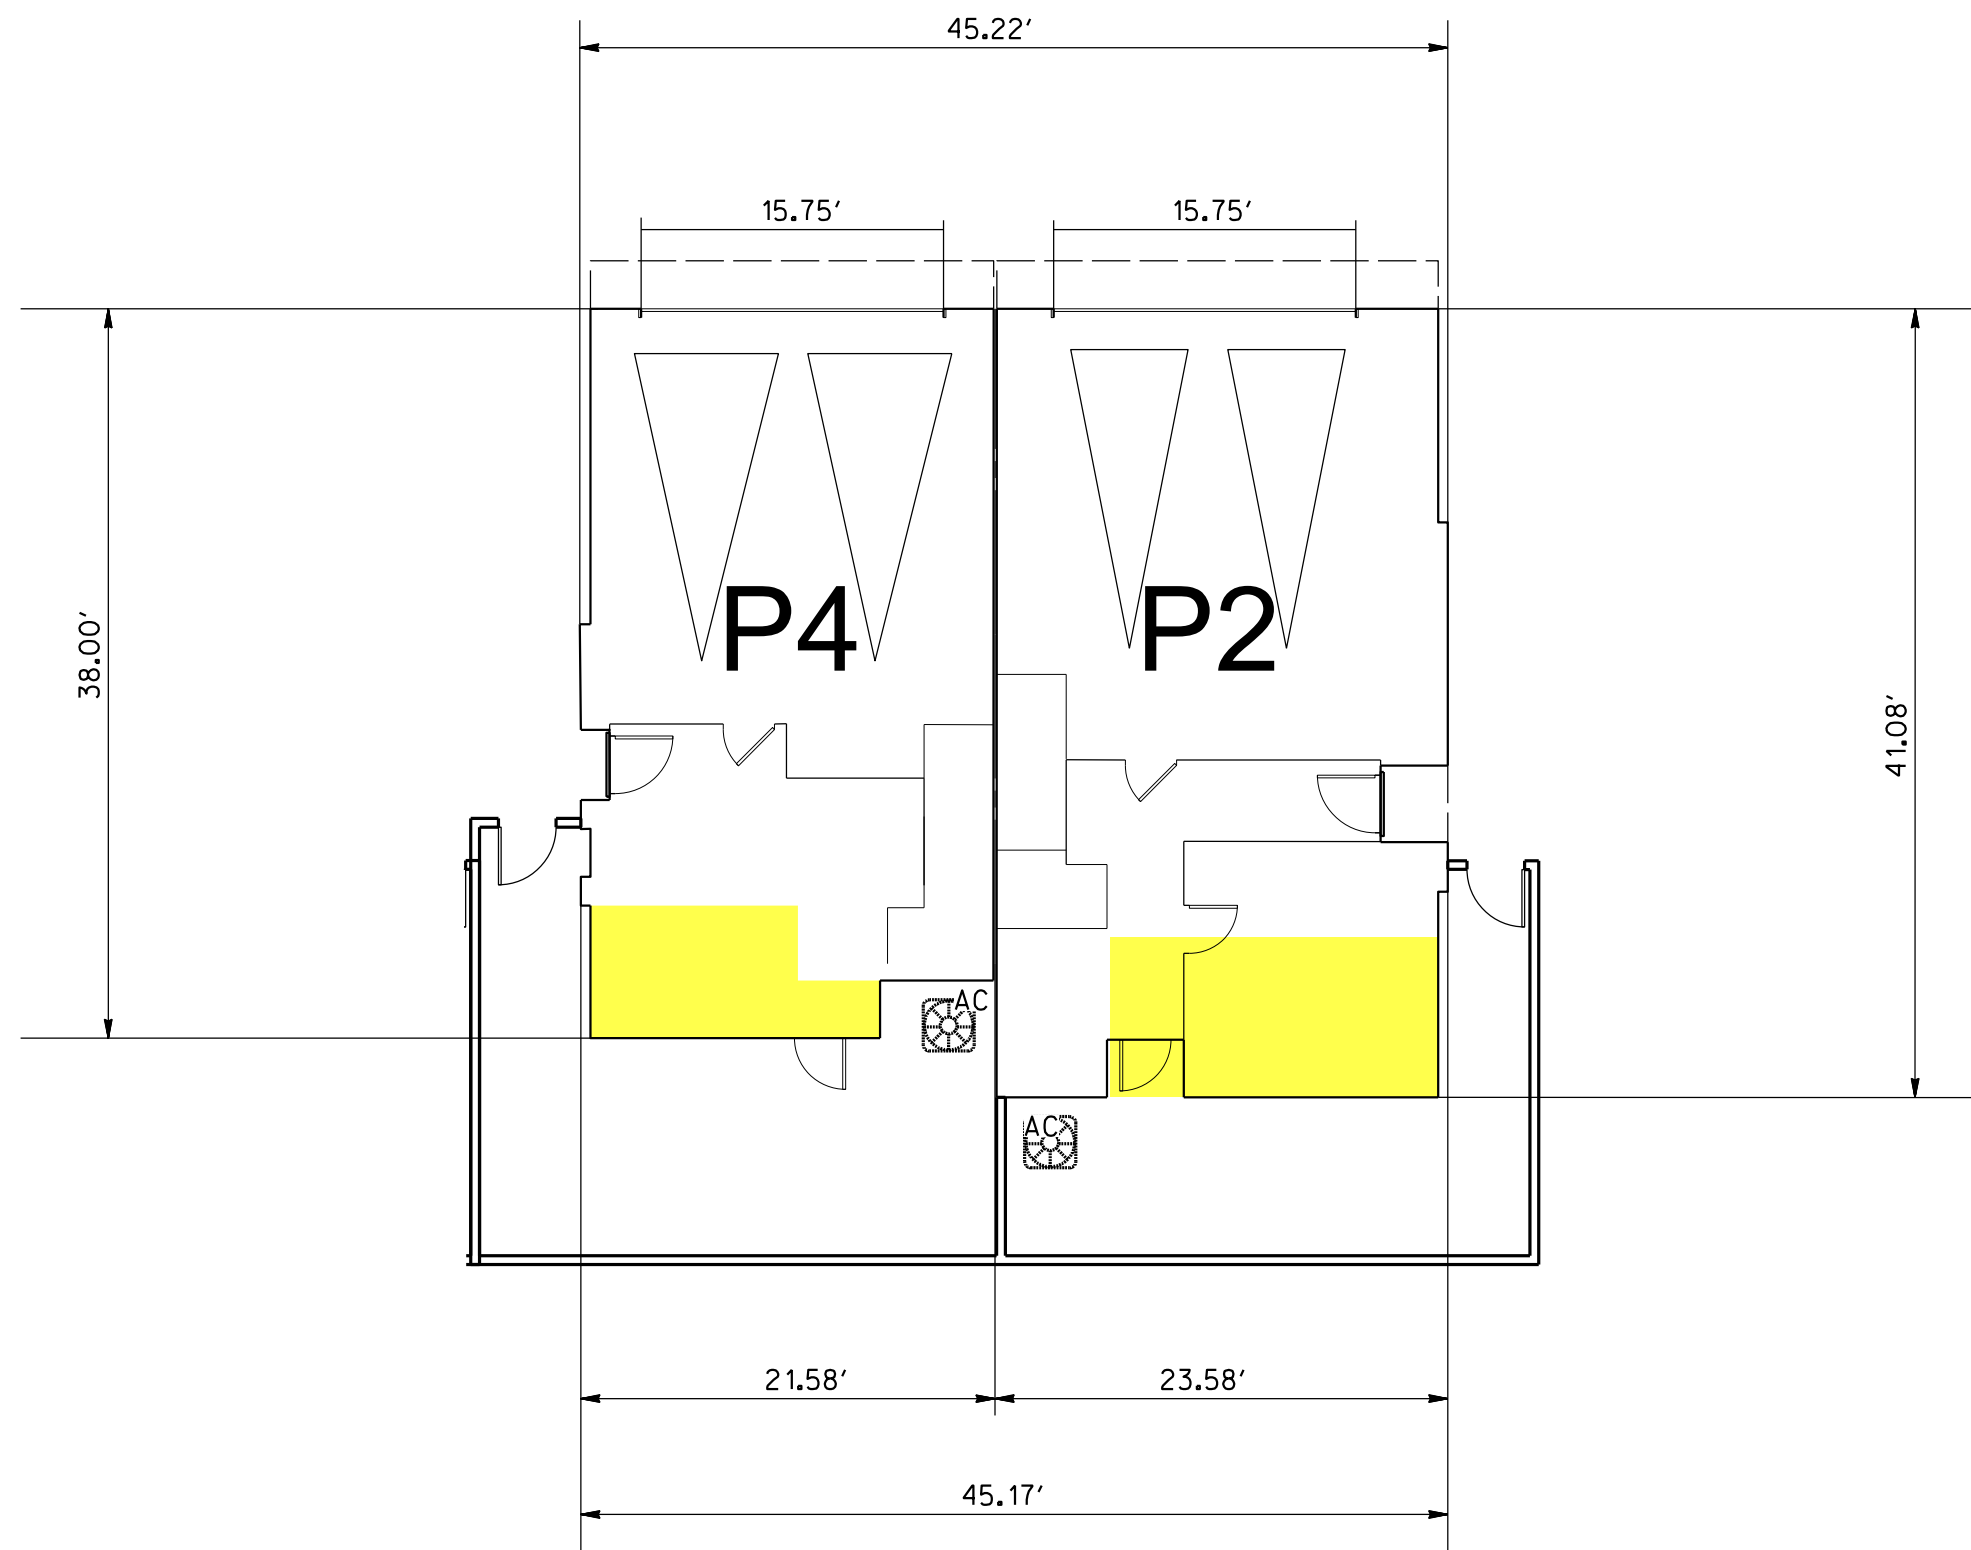

TYPICAL DUPLEX
NOT TO SCALE

SITE PLAN (DR 2023-0007)
DETAILS
SUMMIT AVENUE
City of Santee, California




619-291-0707
rickengineering.com

5620 FRIARS ROAD
SAN DIEGO, CA 92110

SAN DIEGO ORANGE RIVERSIDE SACRAMENTO SAN LUIS OBISPO
SANTA CLARITA PHOENIX TUCSON LAS VEGAS DENVER

30 15 0 30 60 90

GRAPHIC SCALE 1" = 30'

 


SITE PLAN (DR 2023-0007)


SITE

**SUMMIT
AVENUE**

City of Santee, California

6
OF
7

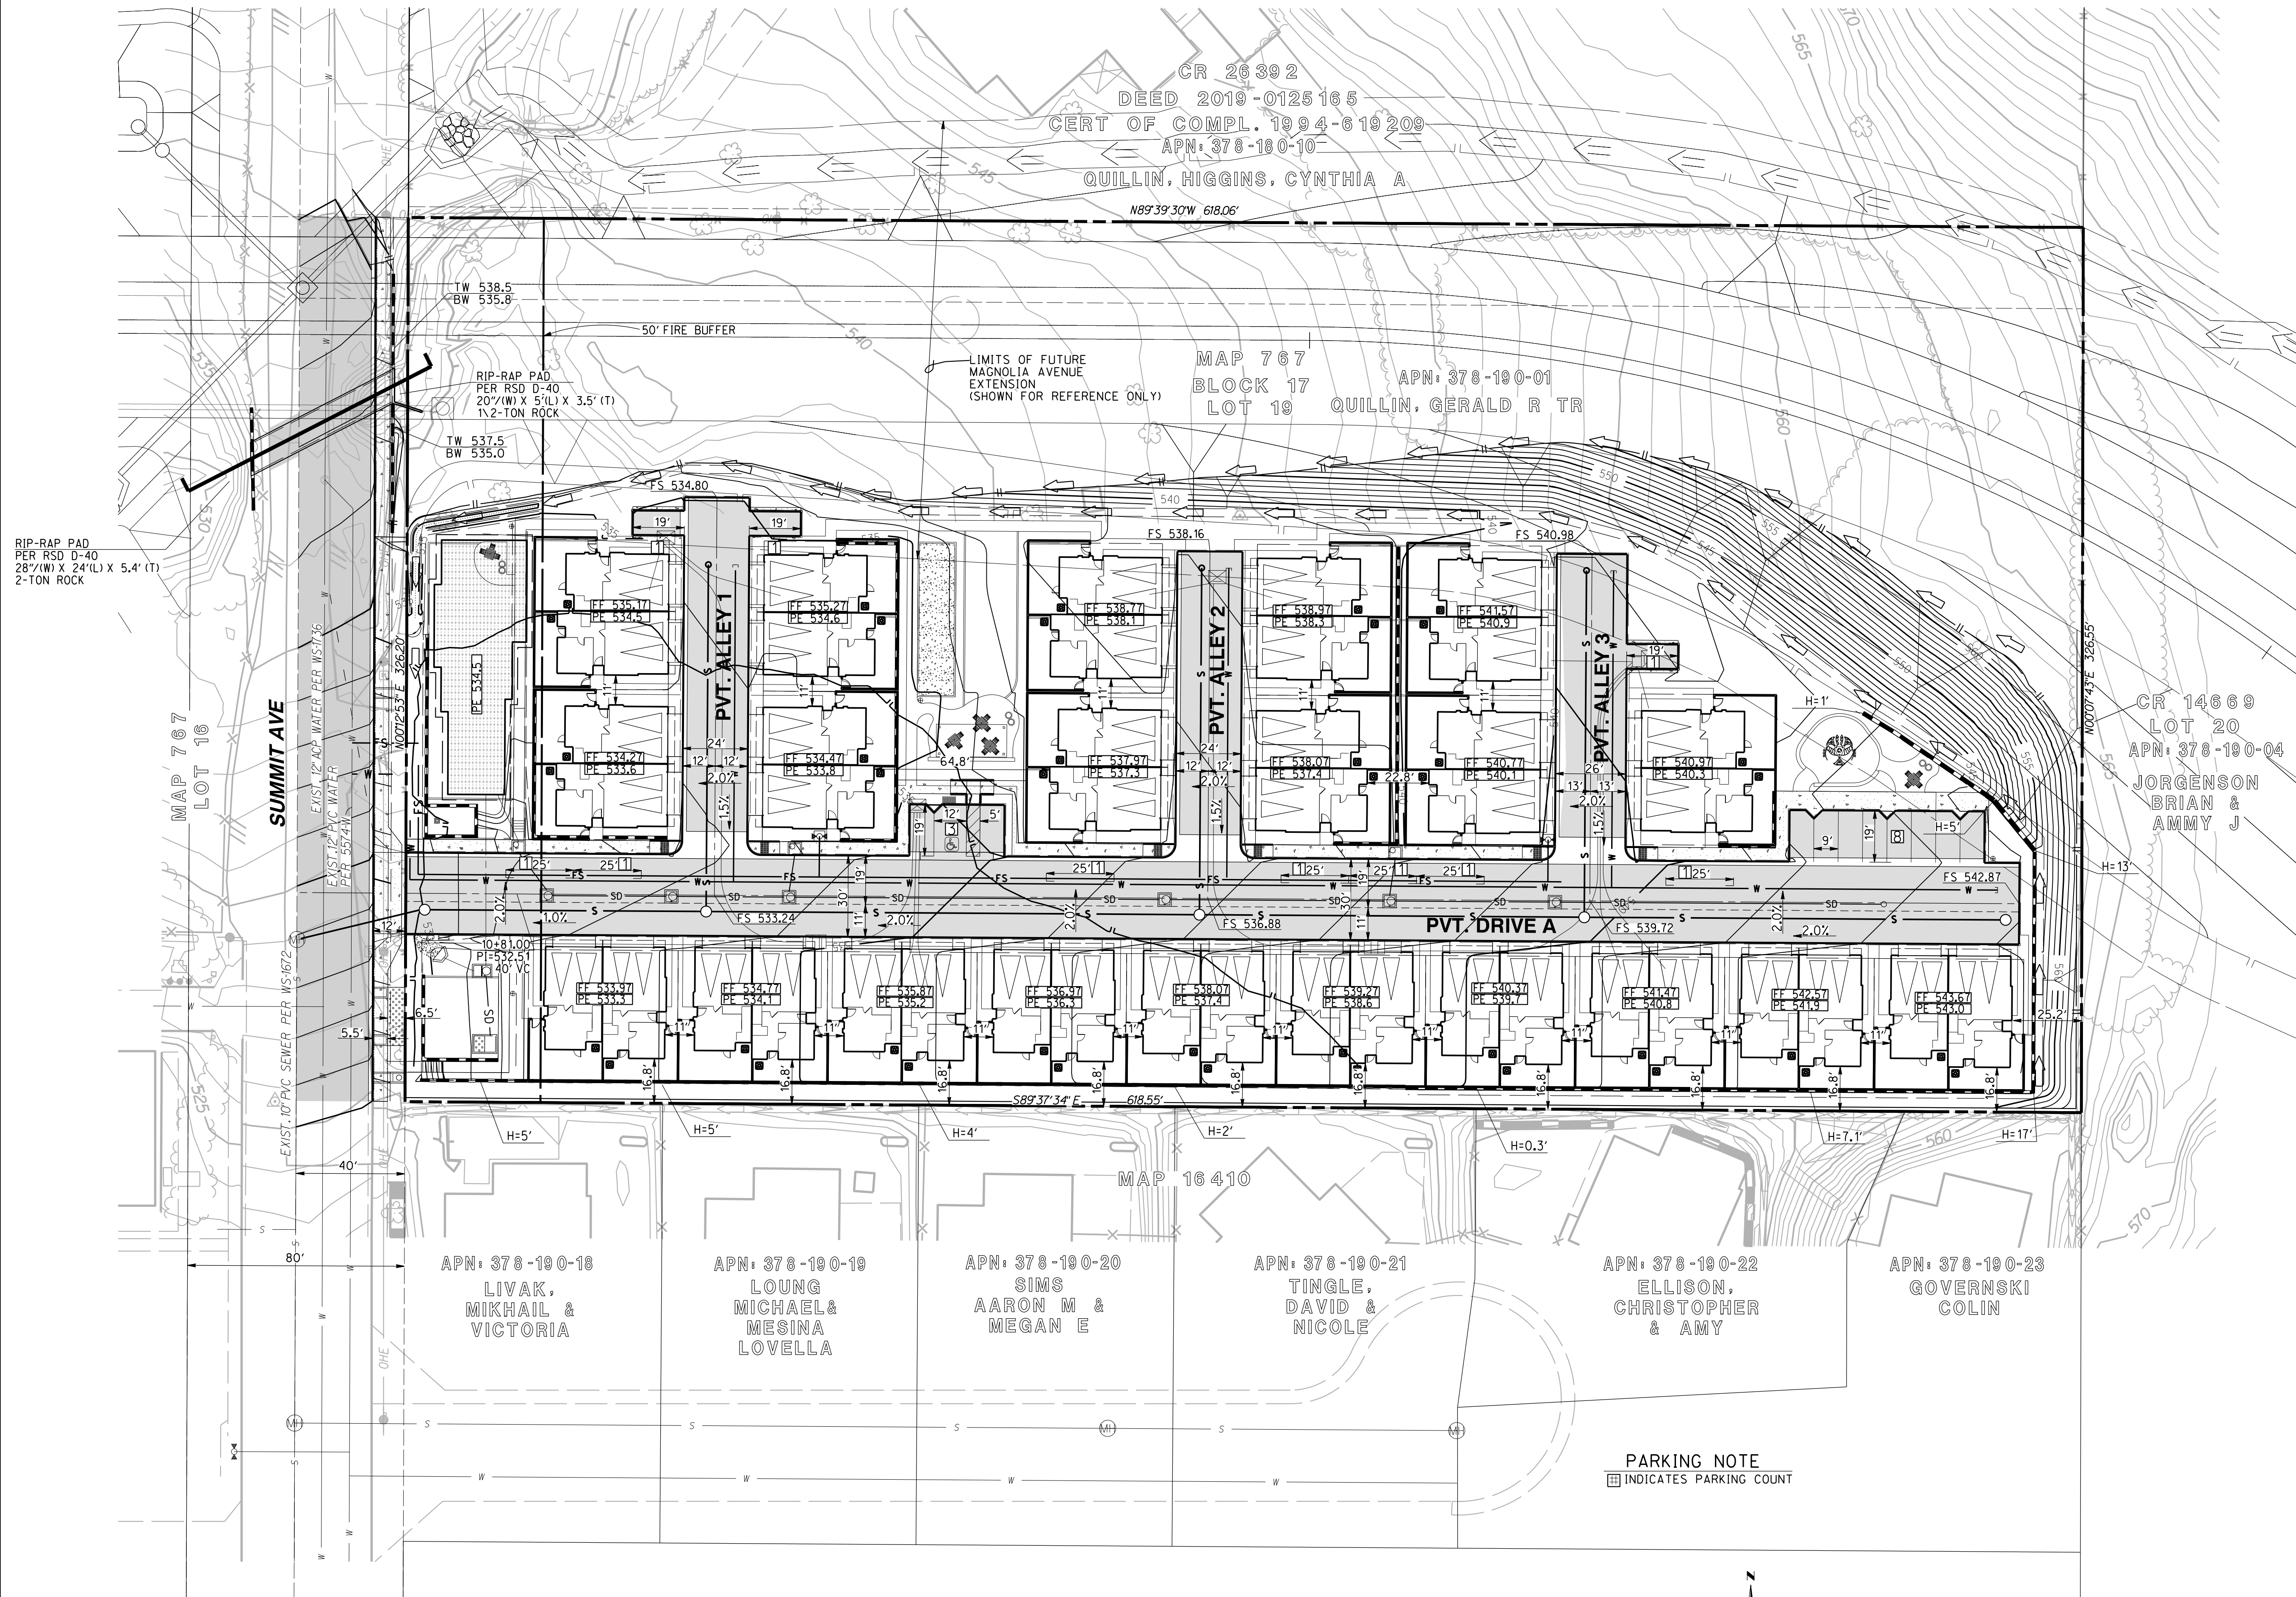

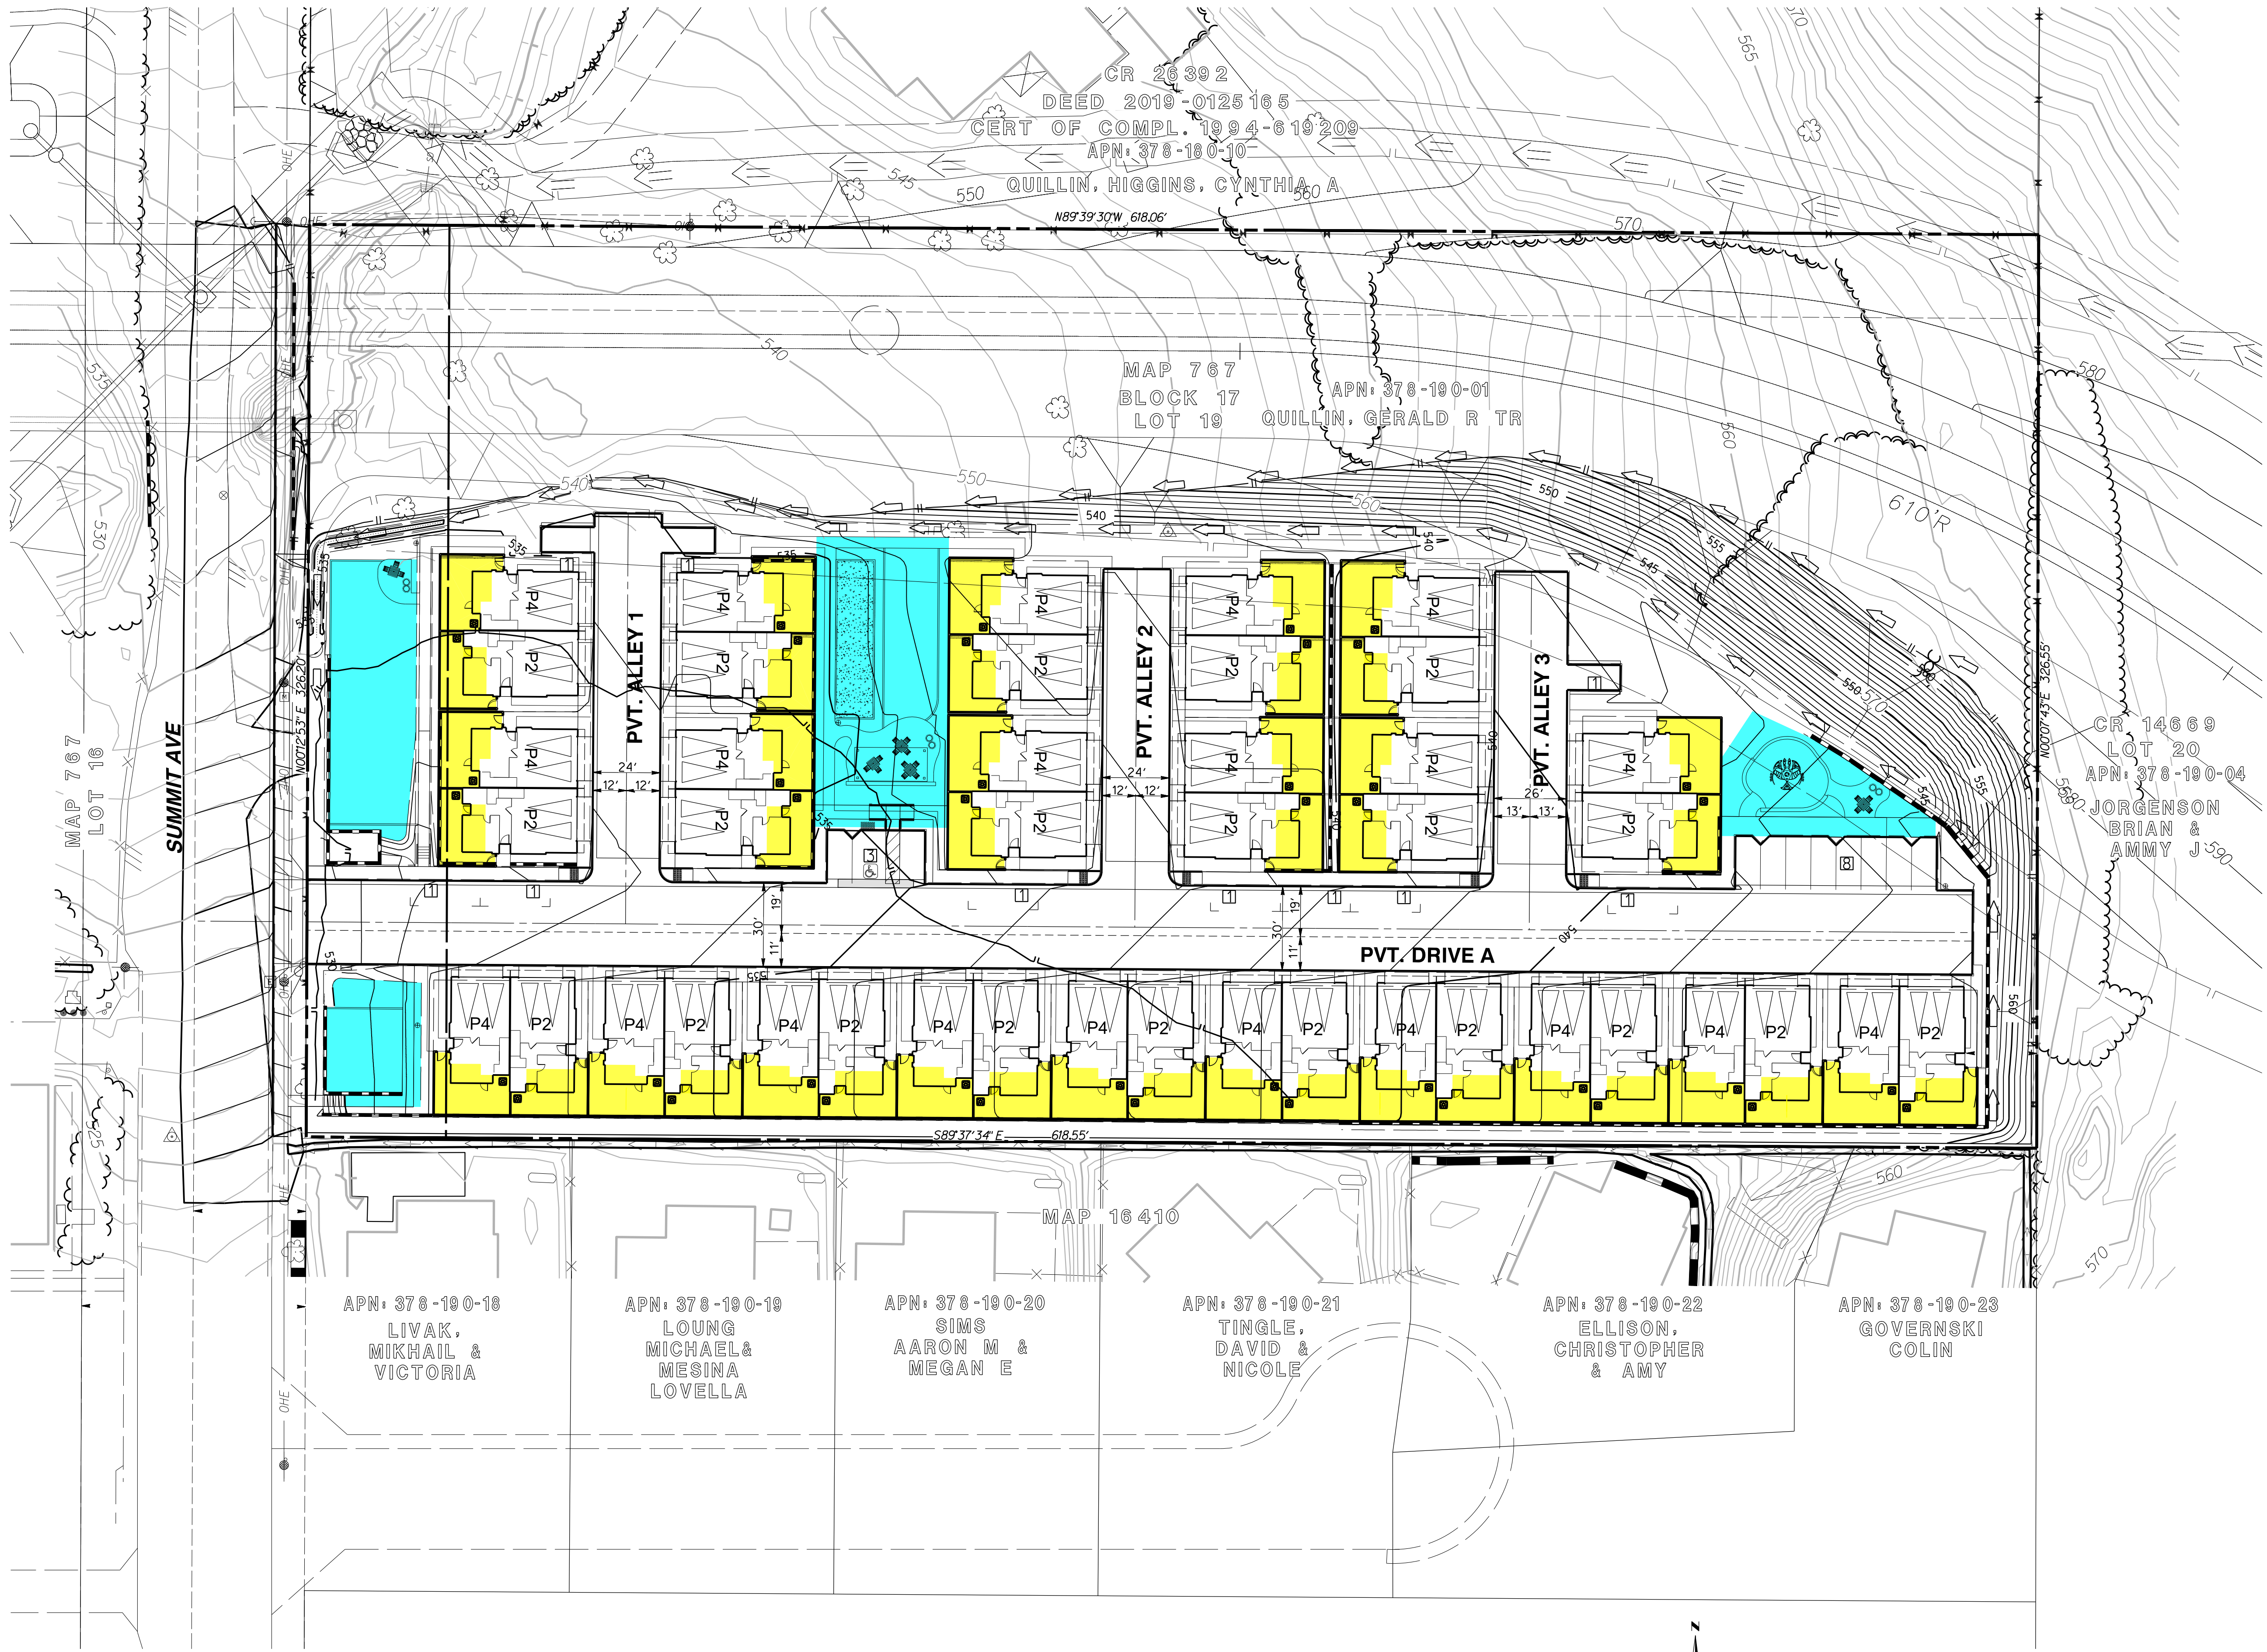

LEGEND		
	COMMON OPEN SPACE	42,409 SF
	PRIVATE OPEN SPACE	19,578 SF

